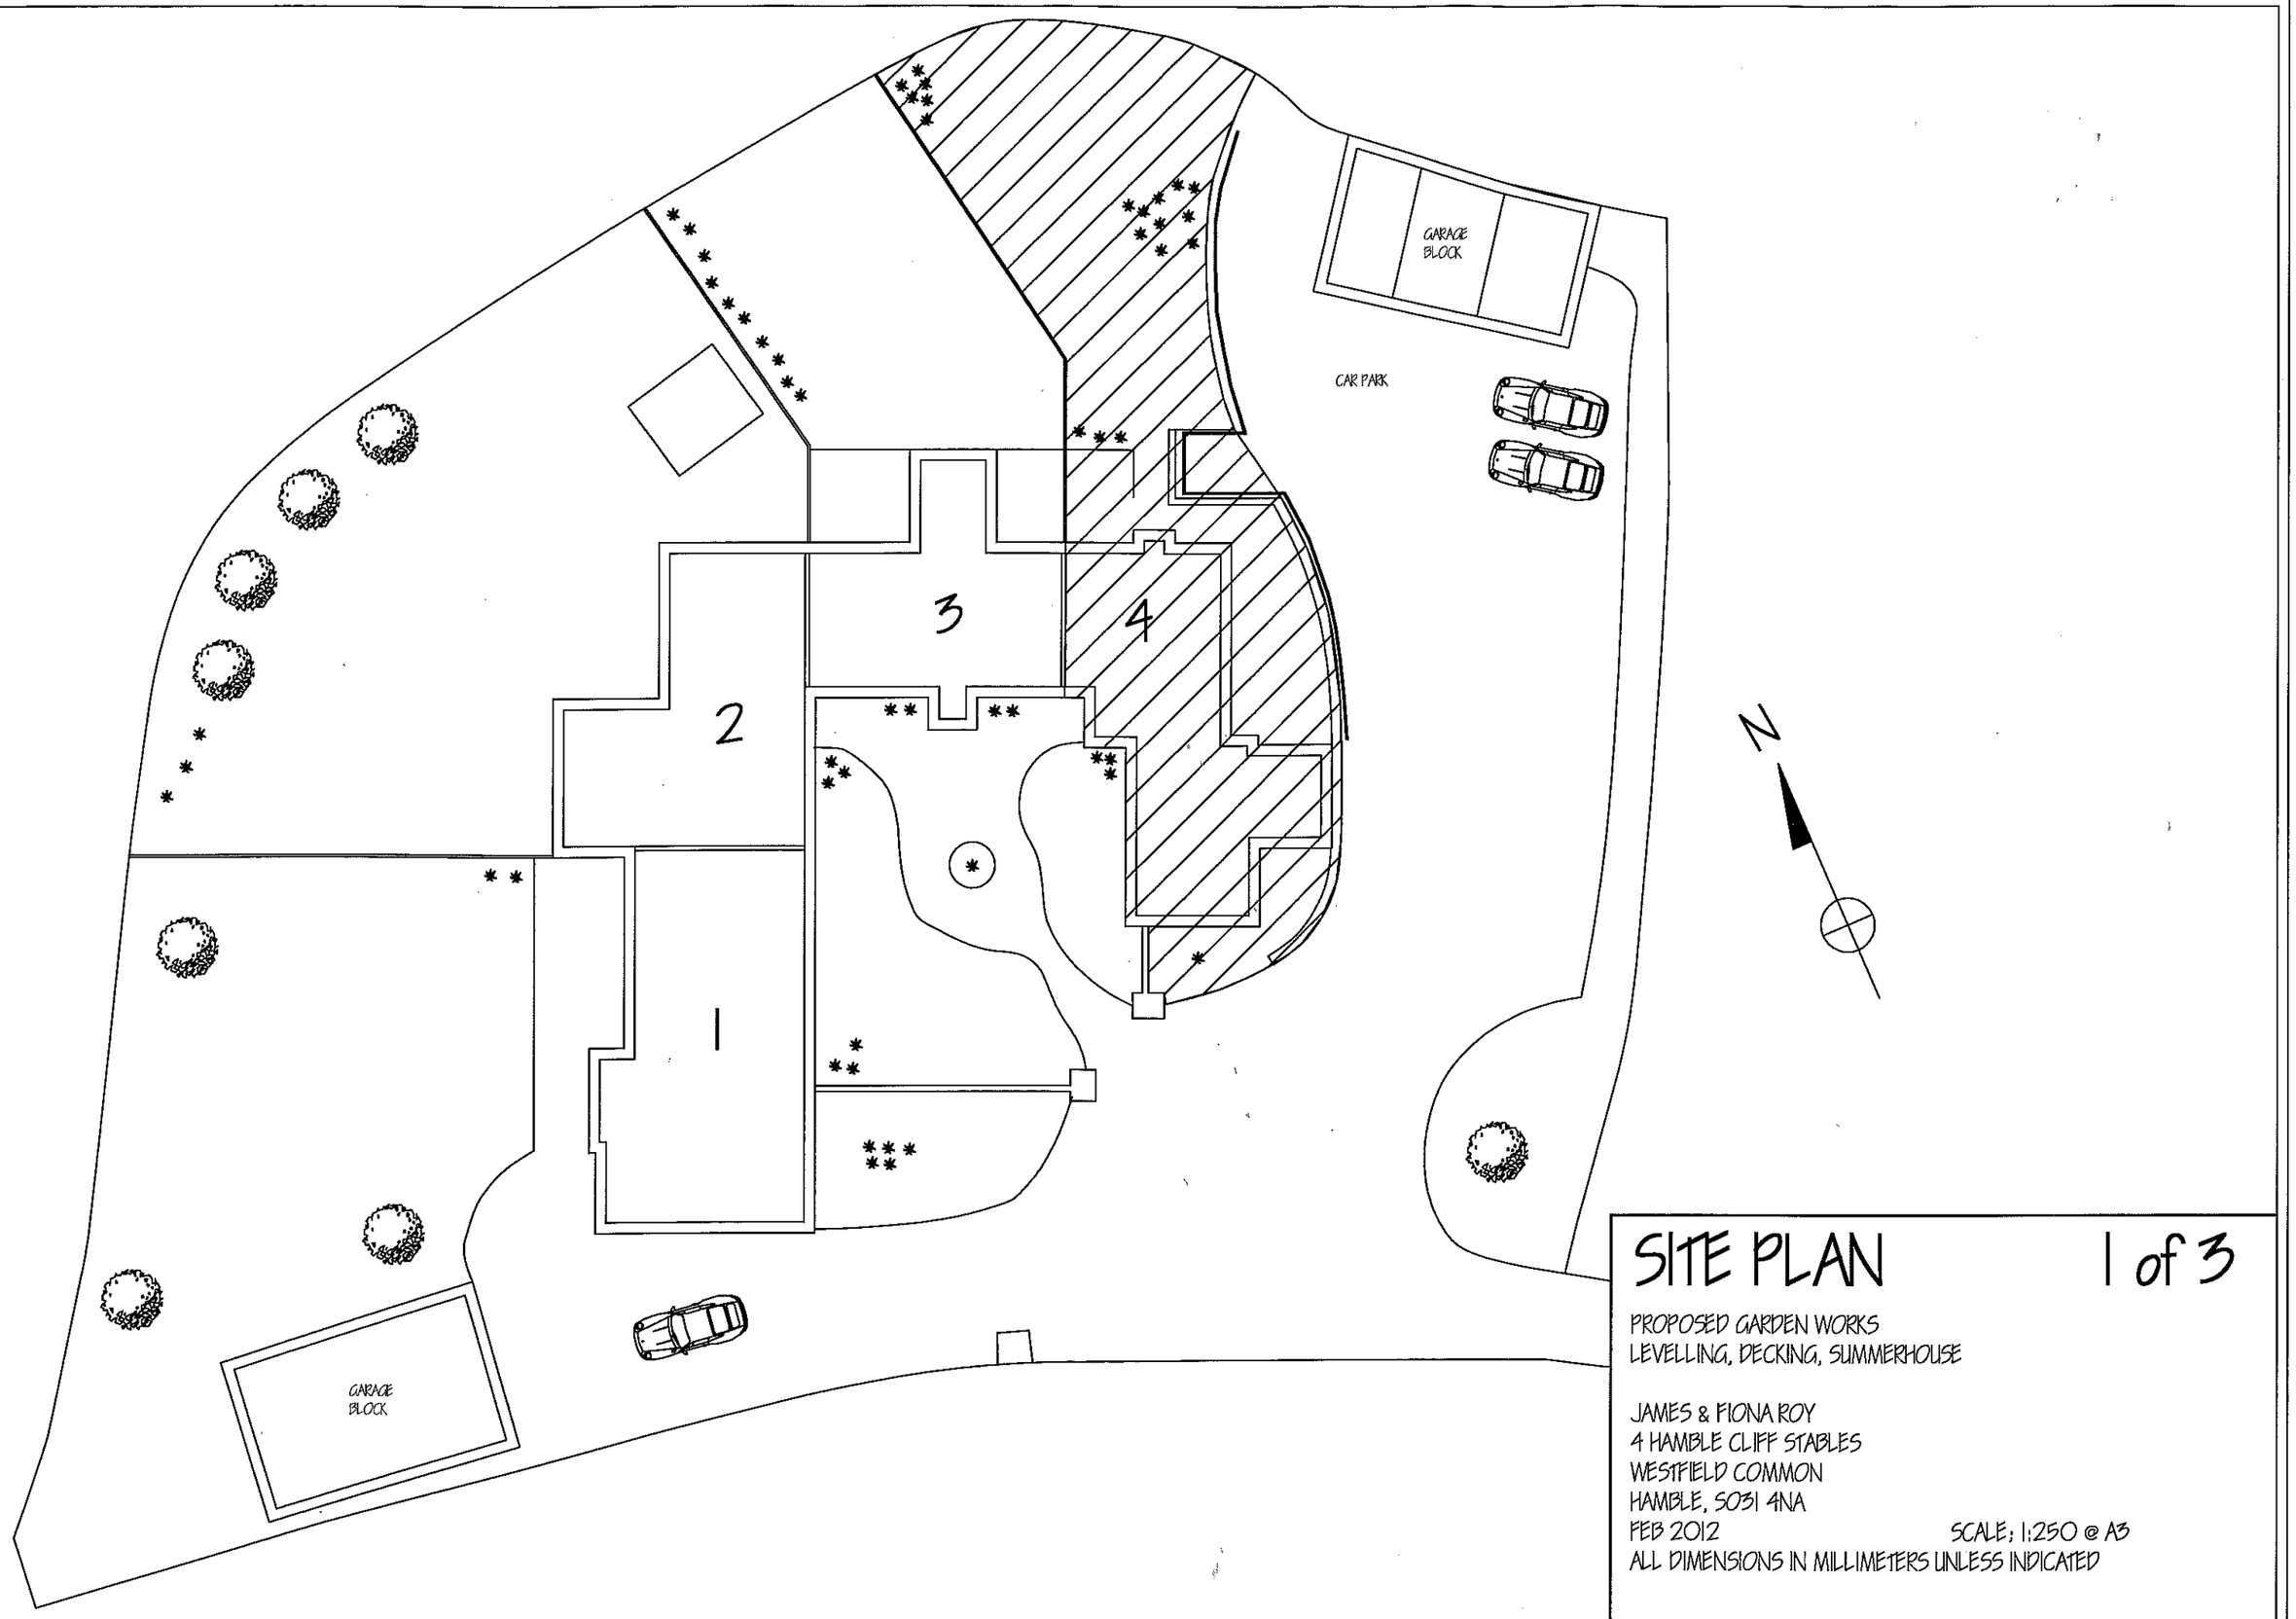

SITE PLAN

1 of 3

PROPOSED GARDEN WORKS
LEVELLING, DECKING, SUMMERHOUSE

JAMES & FIONA ROY
4 HAMBLE CLIFF STABLES
WESTFIELD COMMON
HAMBLE, SO31 4NA

FEB 2012 SCALE: 1:250 @ A3

ALL DIMENSIONS IN MILLIMETERS UNLESS INDICATED