Notes
Report any discrepancies to the author.

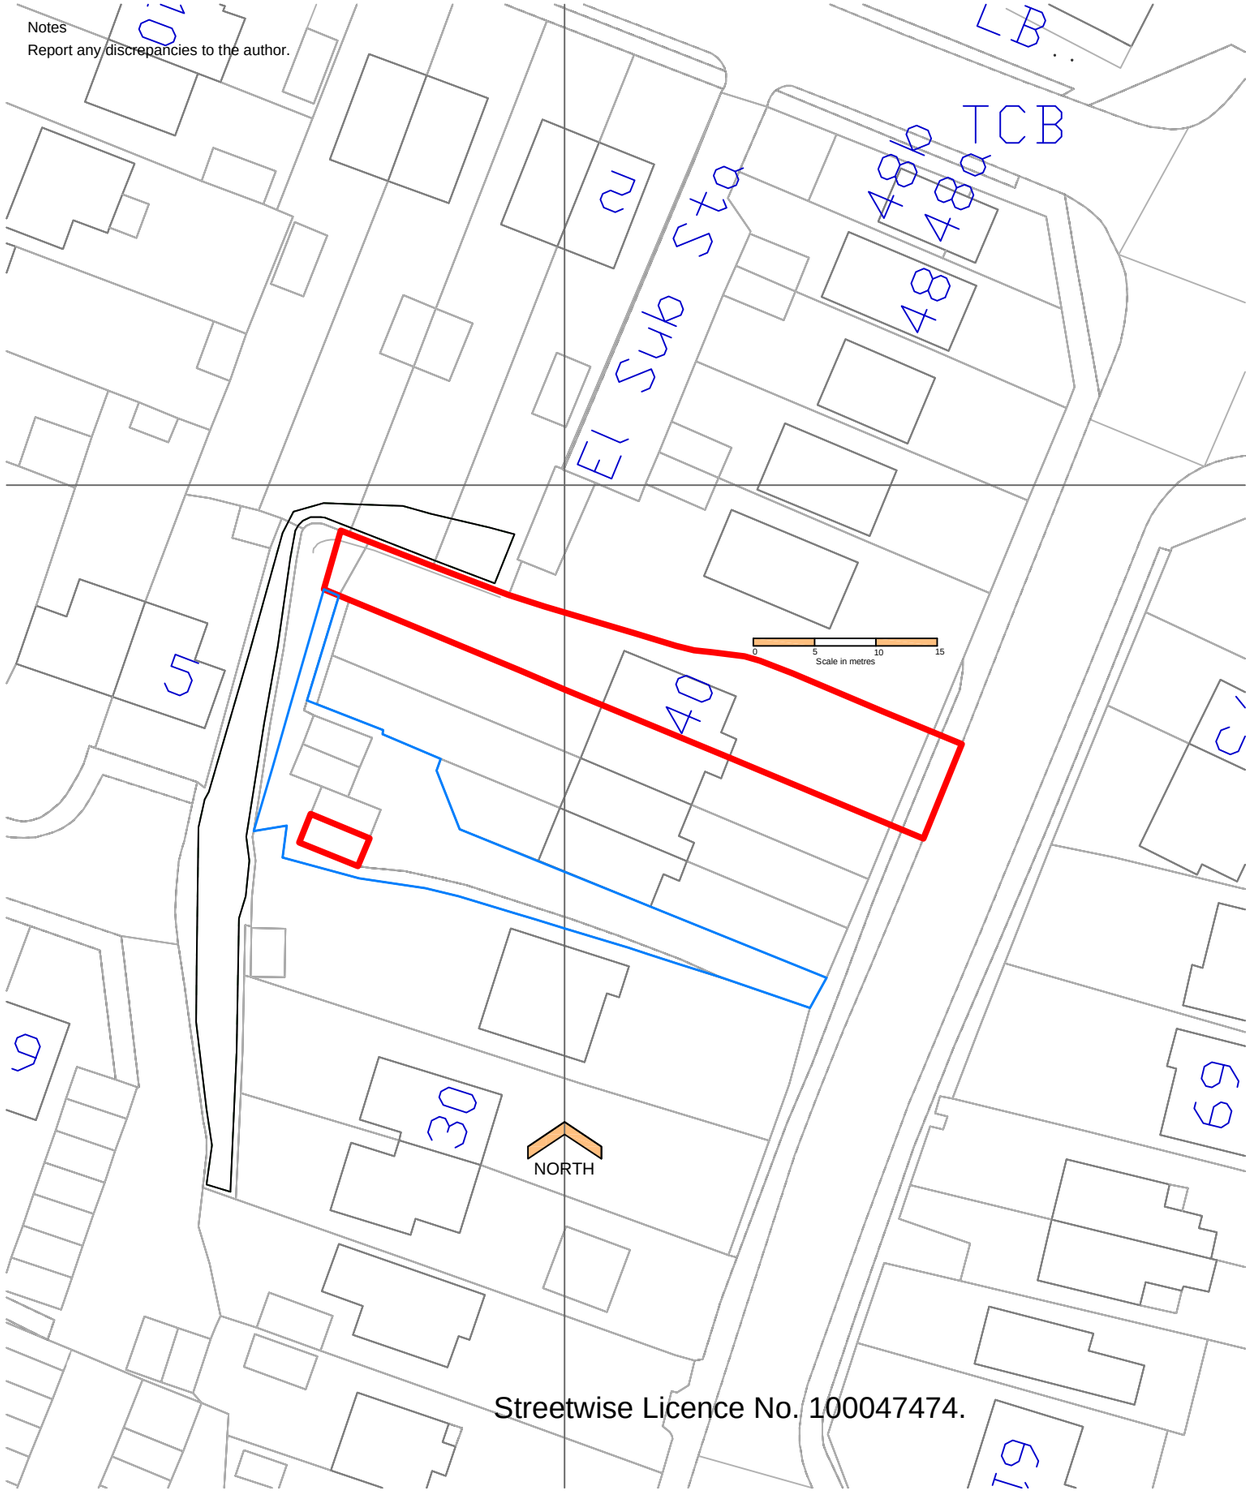

Streetwise Licence No. 100047474.

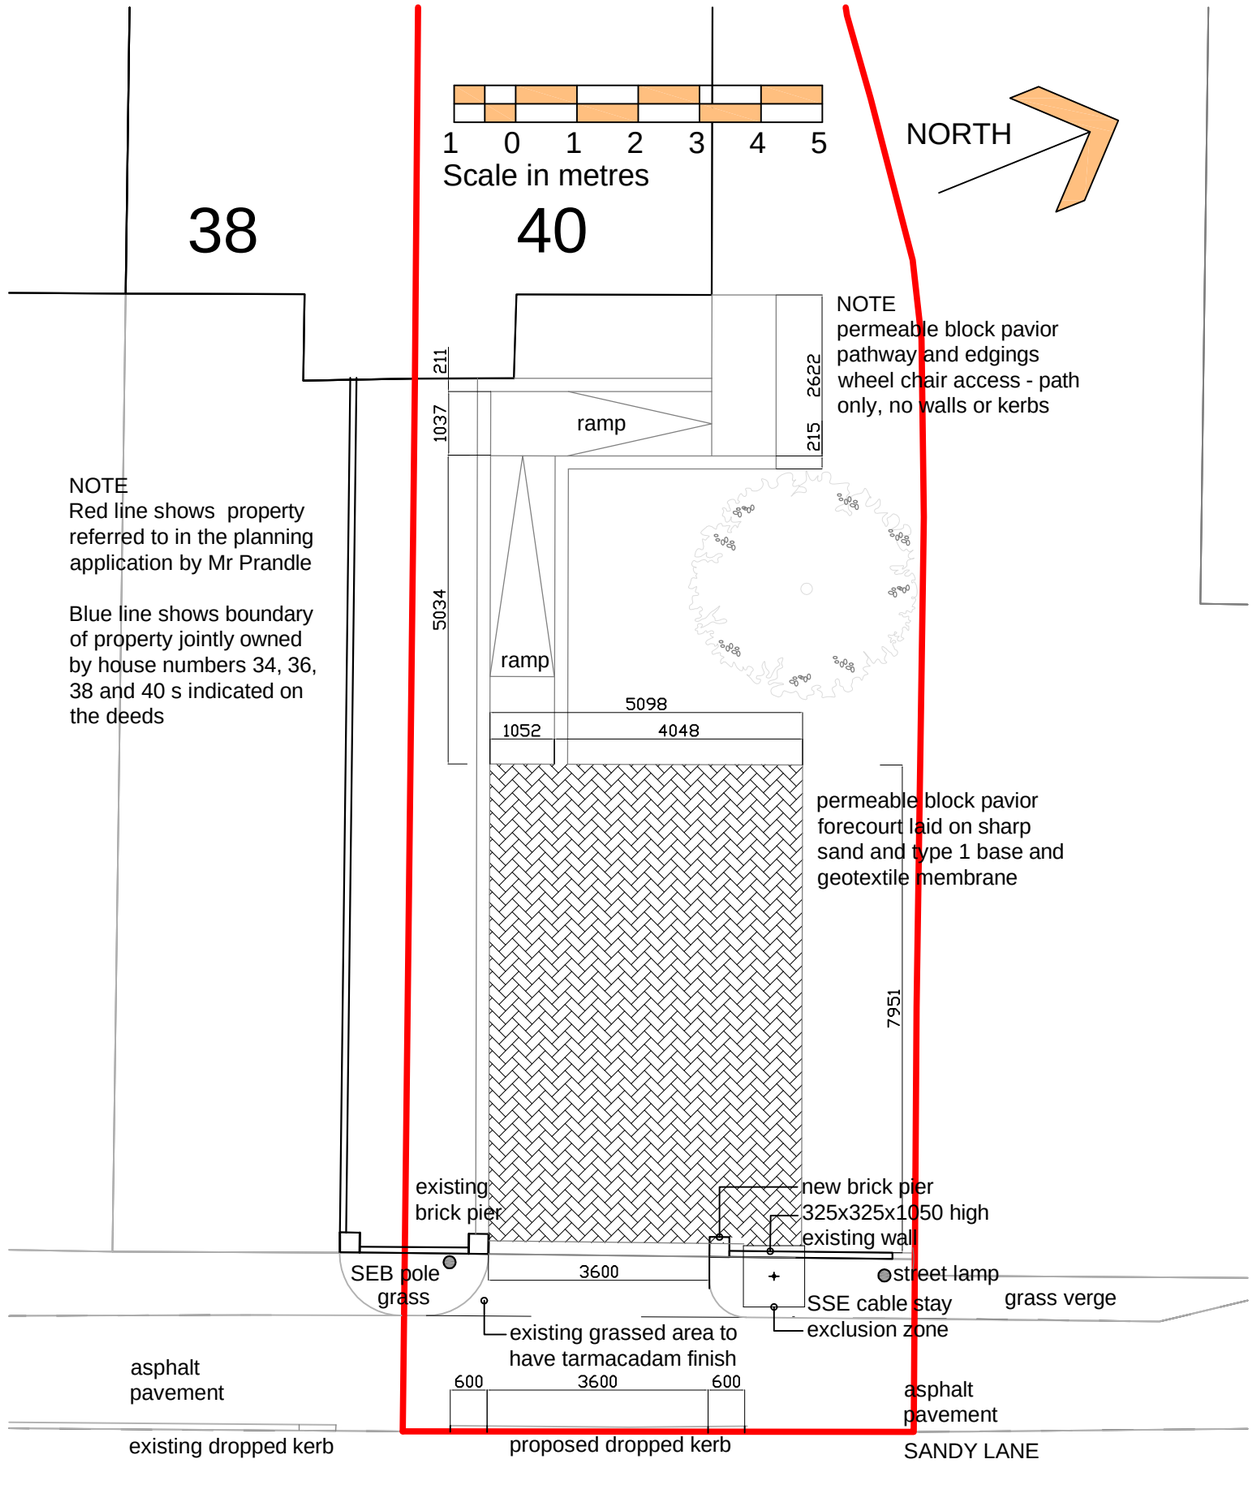

Revision Notes:

Rev:	Date:	Description:
A	18 03 16	Blue line drawn to show shared ownership as requested by EBC Planning Department, red line extended to include dropped kerb

Date: february 2016

Scale @ A3: 1/1250 + 1/100

Drawing Status:	Drawn:	Checked:
PLANNING	dmm	mp

Project:
40, Sandy Lane Fair Oak
Proposed driveway

Drawing Title:
Location Plan
and Block Plan

Temple Ford Design Ltd
templeforddesign@gmail.com 07857 979117

Client:
Mr Prandle

Project:	Dwg No:	Rev:
1615	D01	A