SCALE BAR

0 1 2 3 4 5 6 7 8 9 10m 1:100 @ A3

0 1 2 3 4 5m 1:50 @ A3

NOTES

1. This drawing is the copyright of PBM Architectural Designs and may not be copied, altered or reproduced in any way whatsoever neither passed to a third party without their written authority.
2. Dimensions to be checked on site prior to commencing any works. Any discrepncies should reported to the project Architect immediately.
3. Do not scale.
4. If in doubt ask.

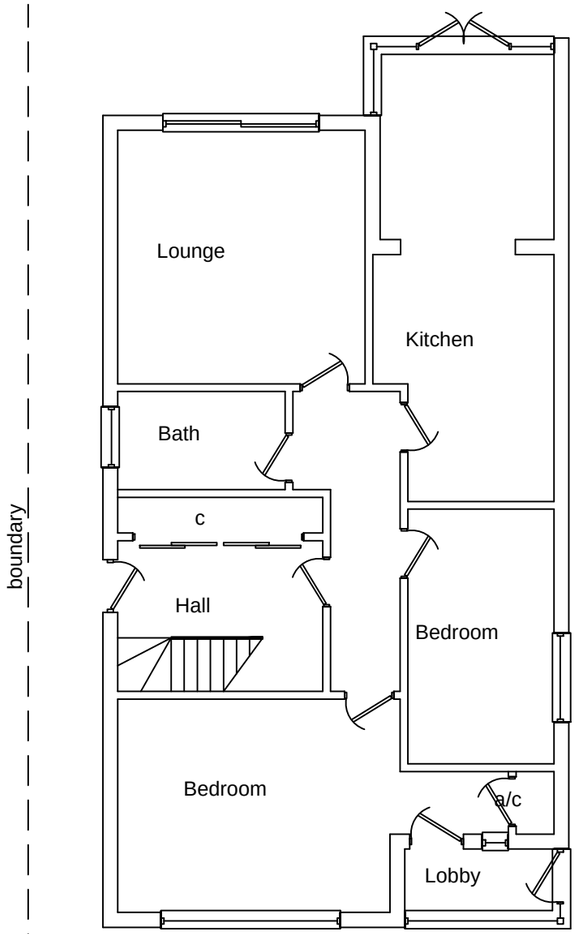

Ground Floor Plan
Scale 1:100

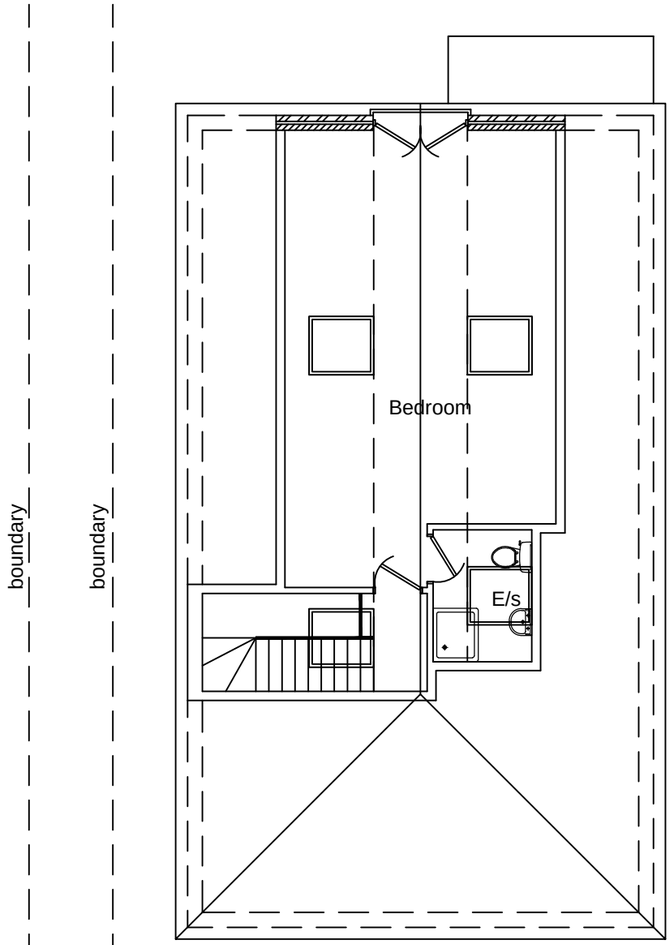

First Floor Plan
Scale 1:100

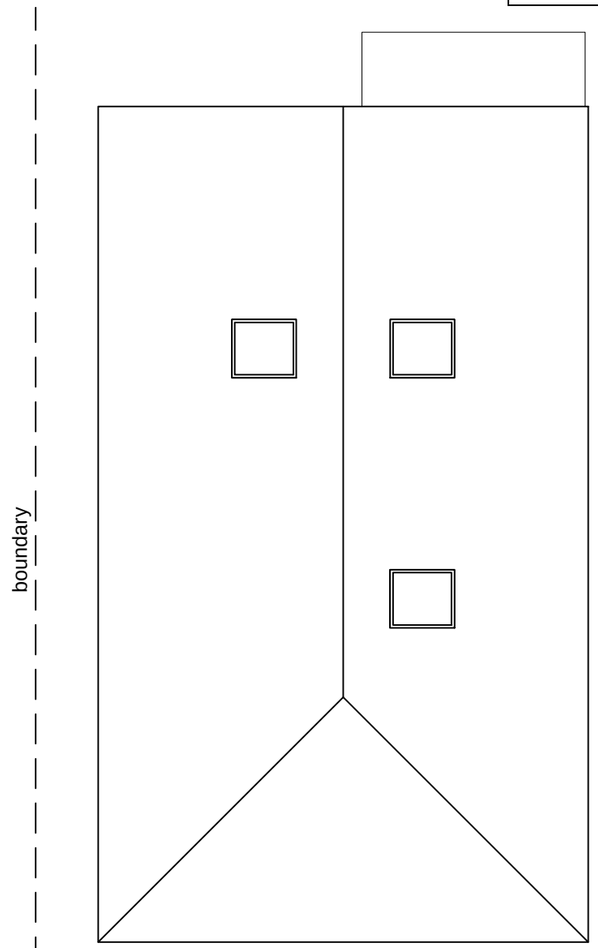

Roof Plan
Scale 1:100

REVISIONS
A 14/11/13 ISSUED FOR APPROVAL

PROJECT
PROPOSED LOFT CONVERSION
AT 27 MONKS BROOK CLOSE
EASTLEIGH
HAMPSHIRE

DRG. TITLE
PROPOSED FLOOR PLANS

DRAWN	SCALE	DATE
PBM	1:100	NOV. 2013

CLIENT
MR & MRS CULLUP

DRG No.
CULLUP-03

REVISIONS
REV A

PBM Architectural Designs

8 Sandilands Way
Hythe
Southampton
Hampshire
SO45 3HH
Tel:- 02380 879071
Fax:- 02380 879071
Mobile:- 07891 626 863
e-mail:- paul.morgan70@btinternet.com