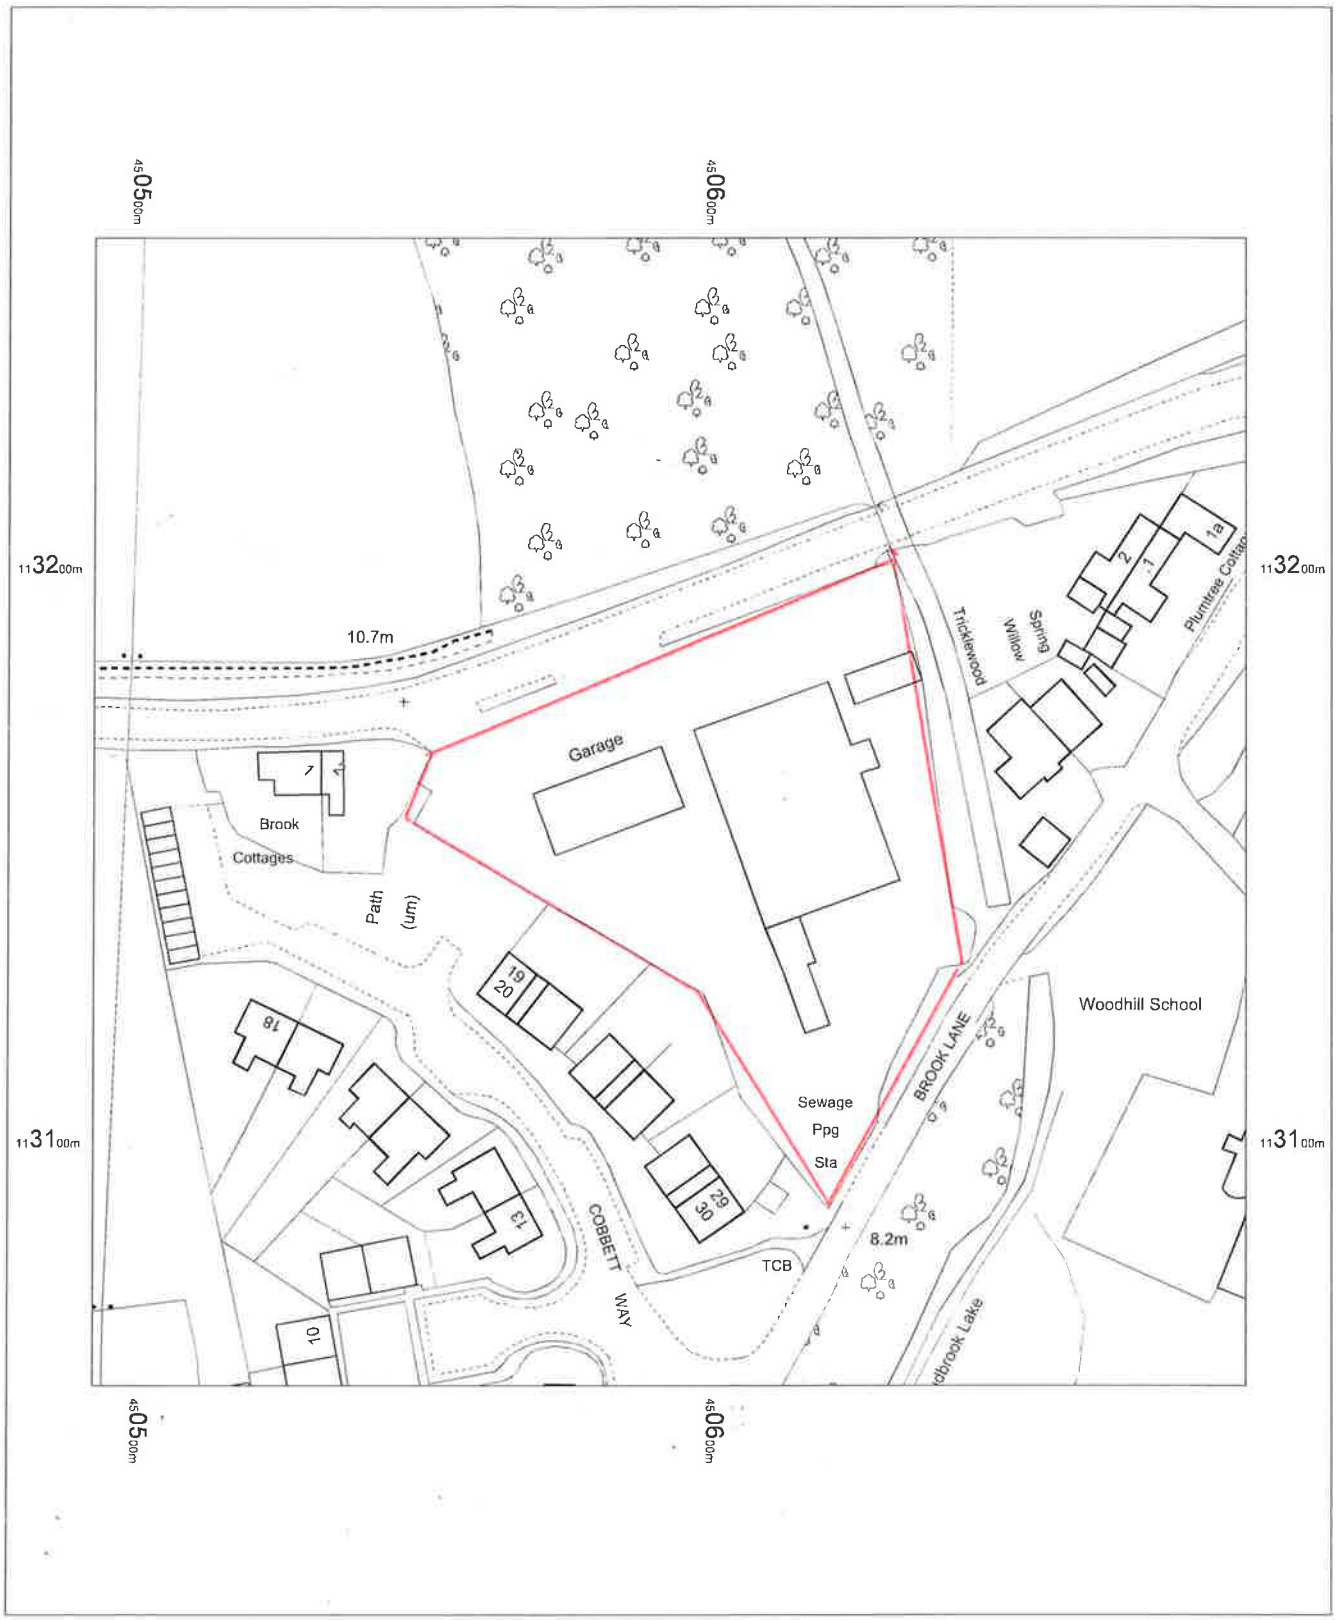

OS Mastermap
23 January 2012, ID: BW1-00122470
maps.blackwell.co.uk

1:1250 scale print at A4, Centre: 450594 E, 113158 N

©Crown Copyright. Licence no. 100041040

Mapping sourced from Ordnance Survey

BLACKWELL'S
www.blackwellmapping.co.uk
TEL: 0113 245 2623
maps.leeds@blackwell.co.uk