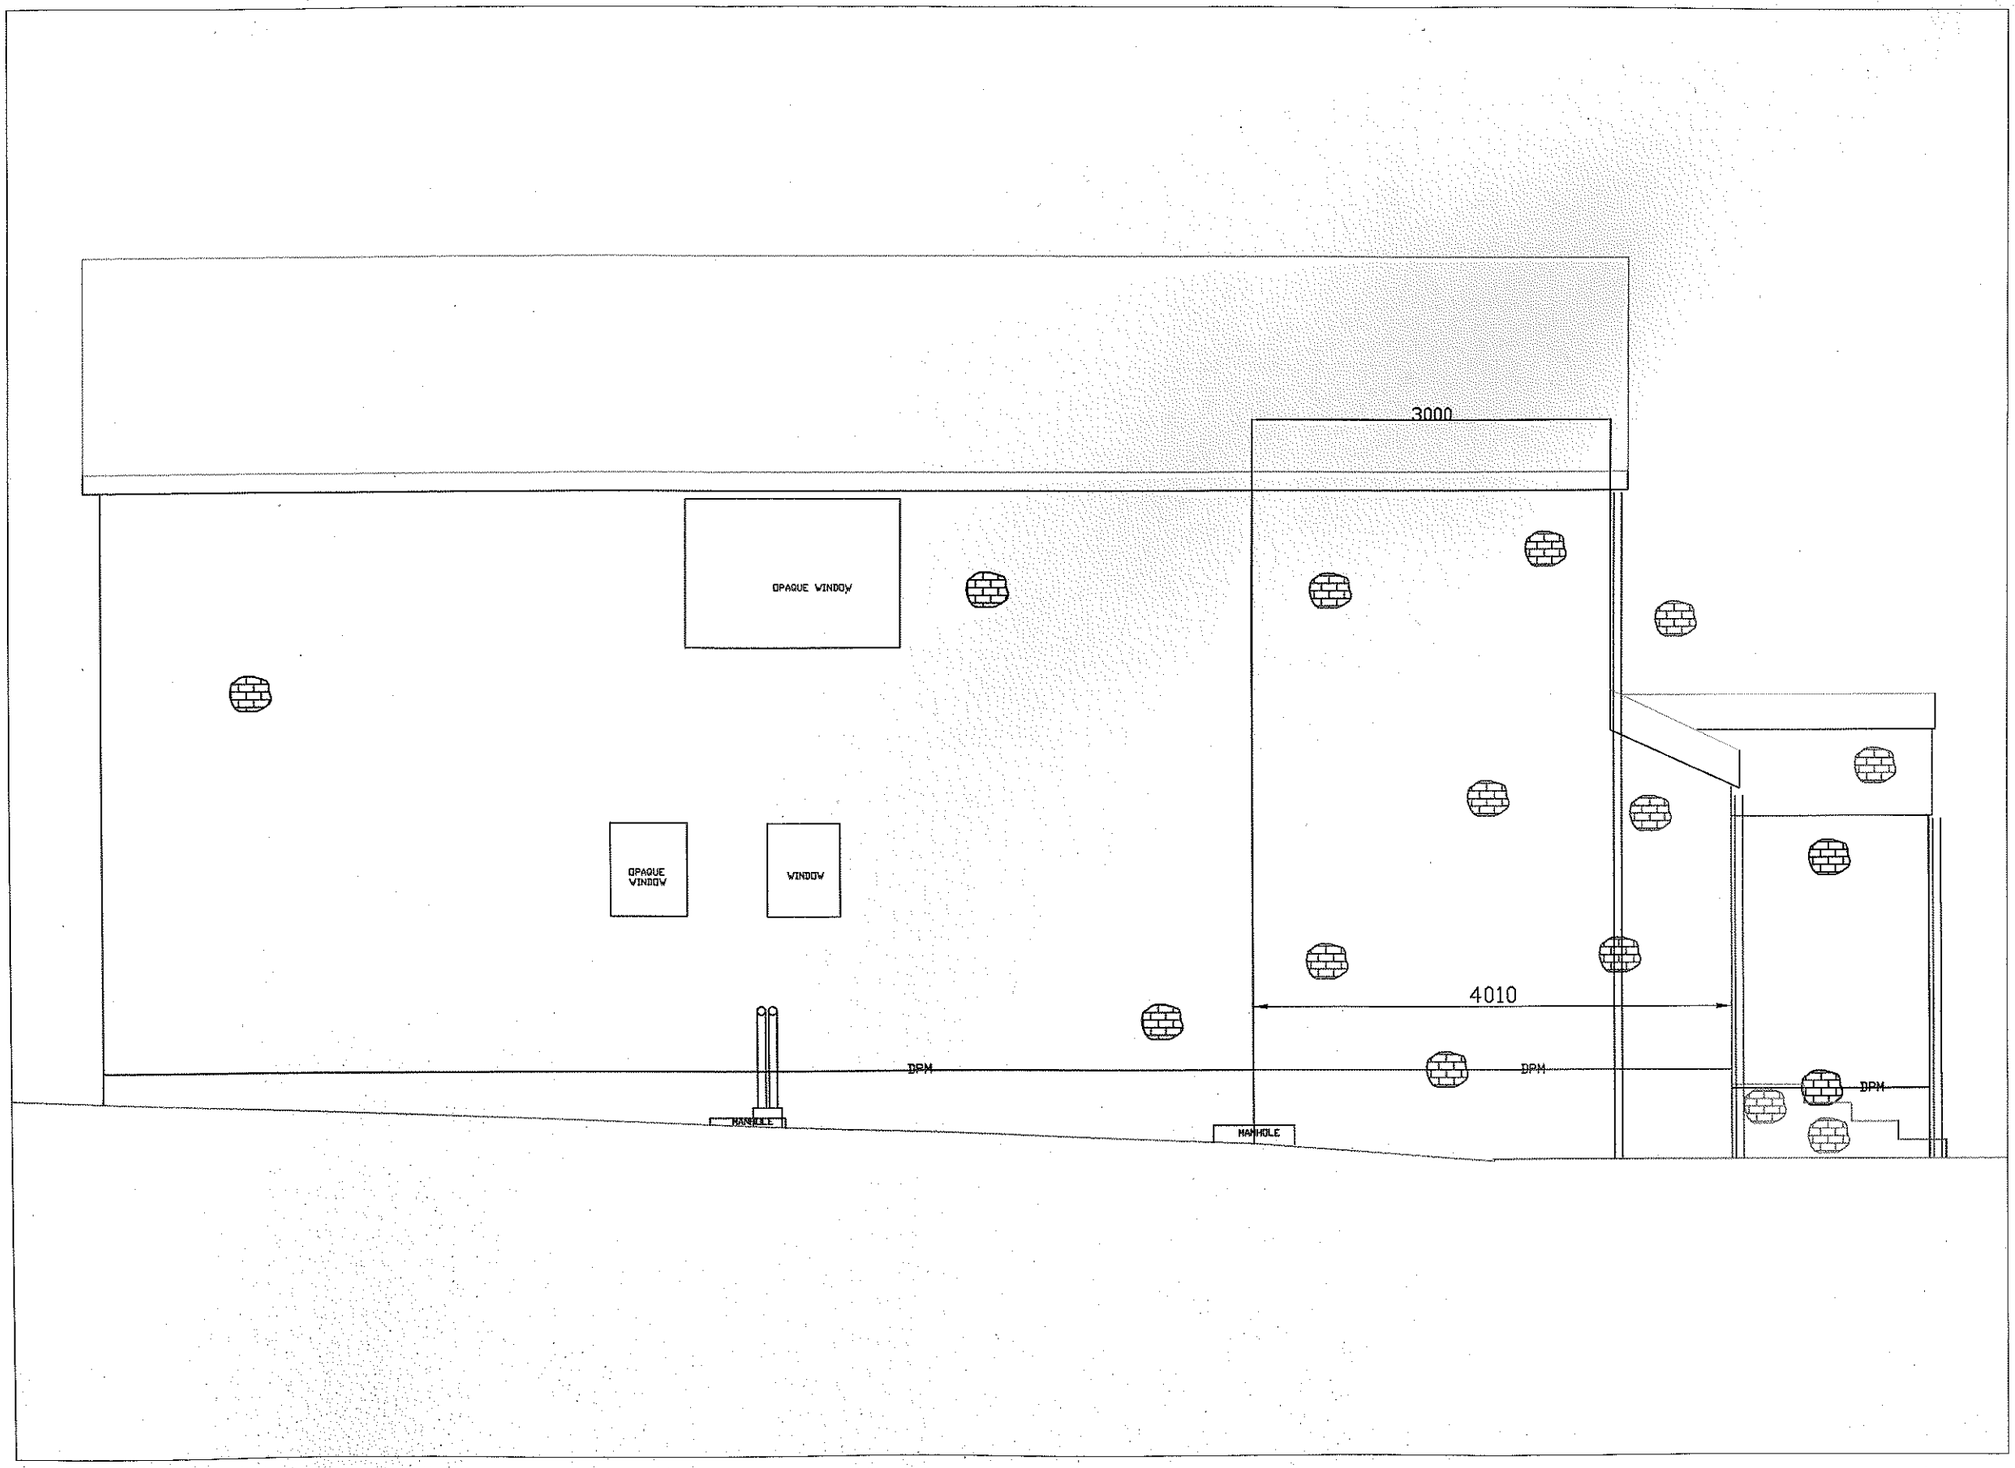

oceantech

IT and Electrical Marine Services

www.oceantechuk.co.uk

tel: +44 (0)23 80982786
email:
info@oceantechuk.co.uk

key:

- original brickwork
- ground level
- new brickwork
- old brickwork to be remove
- roof
- roof ridge
- guttering and soffet
- external drainage
- windows
- boundary

SCALE: 1-50

REV	REVISION	DATE
B	AMENDED FIRST FLOOR TO PLANNING REQUEST 12-01-12	
A	AMENDED FIRST FLOOR TO PLANNING REQUEST	

revisions

project
PROPOSED EXTENSION
PLANNING PHASE
10 SMITH GROVE HEDGE END
SOUTHAMPTON SO30 0JH

client
WHITREN
10 SMITH GROVE
SOUTHAMPTON SO30 0JH

content
NEW ELEVATION
SIDE VIEW LOOKING NORTH EAST

drawn by; NW
checked by; LW
date; 12-01-2012
drawing no.
201011-124