NORTH

PROPOSED PLAN VIEW OF GROUND FLOOR

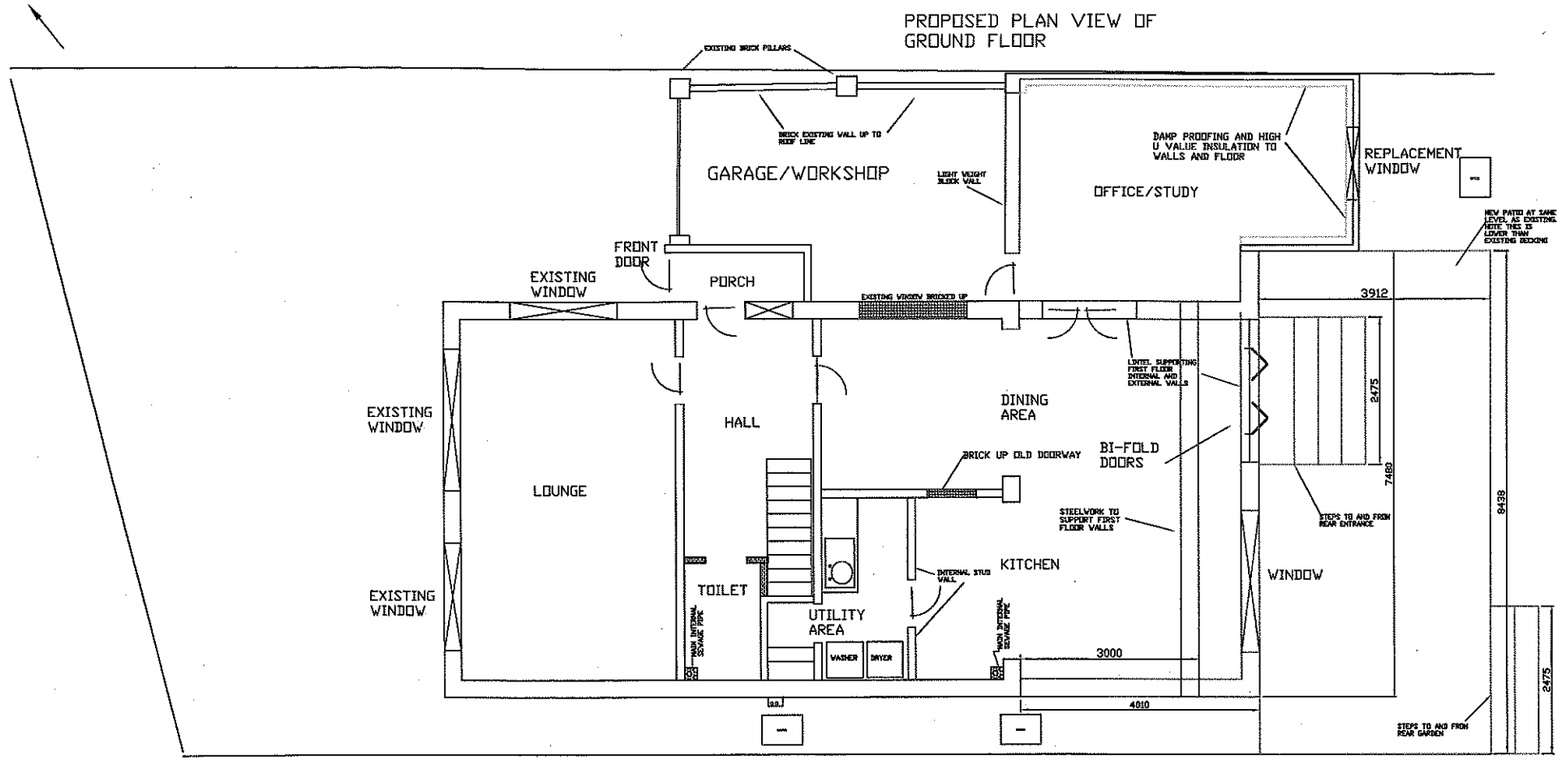

oceantech

IT and Electrical Marine Services

www.oceantechuk.co.uk

tel: +44 (0)23 80982786

email:

info@oceantechuk.co.uk

key:

- original brickwork
- ground level
- new brickwork
- old brickwork to be remove
- roof
- roof ridge
- guttering and soffet
- external drainage
- windows
- boundary

SCALE: 1-100

REV	REVISION	DATE
B	AMENDED FIRST FLOOR TO PLANNING REQUEST 12-01-12	
A	AMENDED FIRST FLOOR TO PLANNING REQUEST	

revisions

project

PROPOSED EXTENSION
PLANNING PHASE
10 SMITH GROVE HEDGE END
SOUTHAMPTON SO30 0JH

client

WHITREN
10 SMITH GROVE
SOUTHAMPTON SO30 0JH

content

NEW PLAN VIEW
GROUND FLOOR W/STEPS

drawn by; NW

checked by; LW

date; 12-01-12

drawing no.

201011-122