
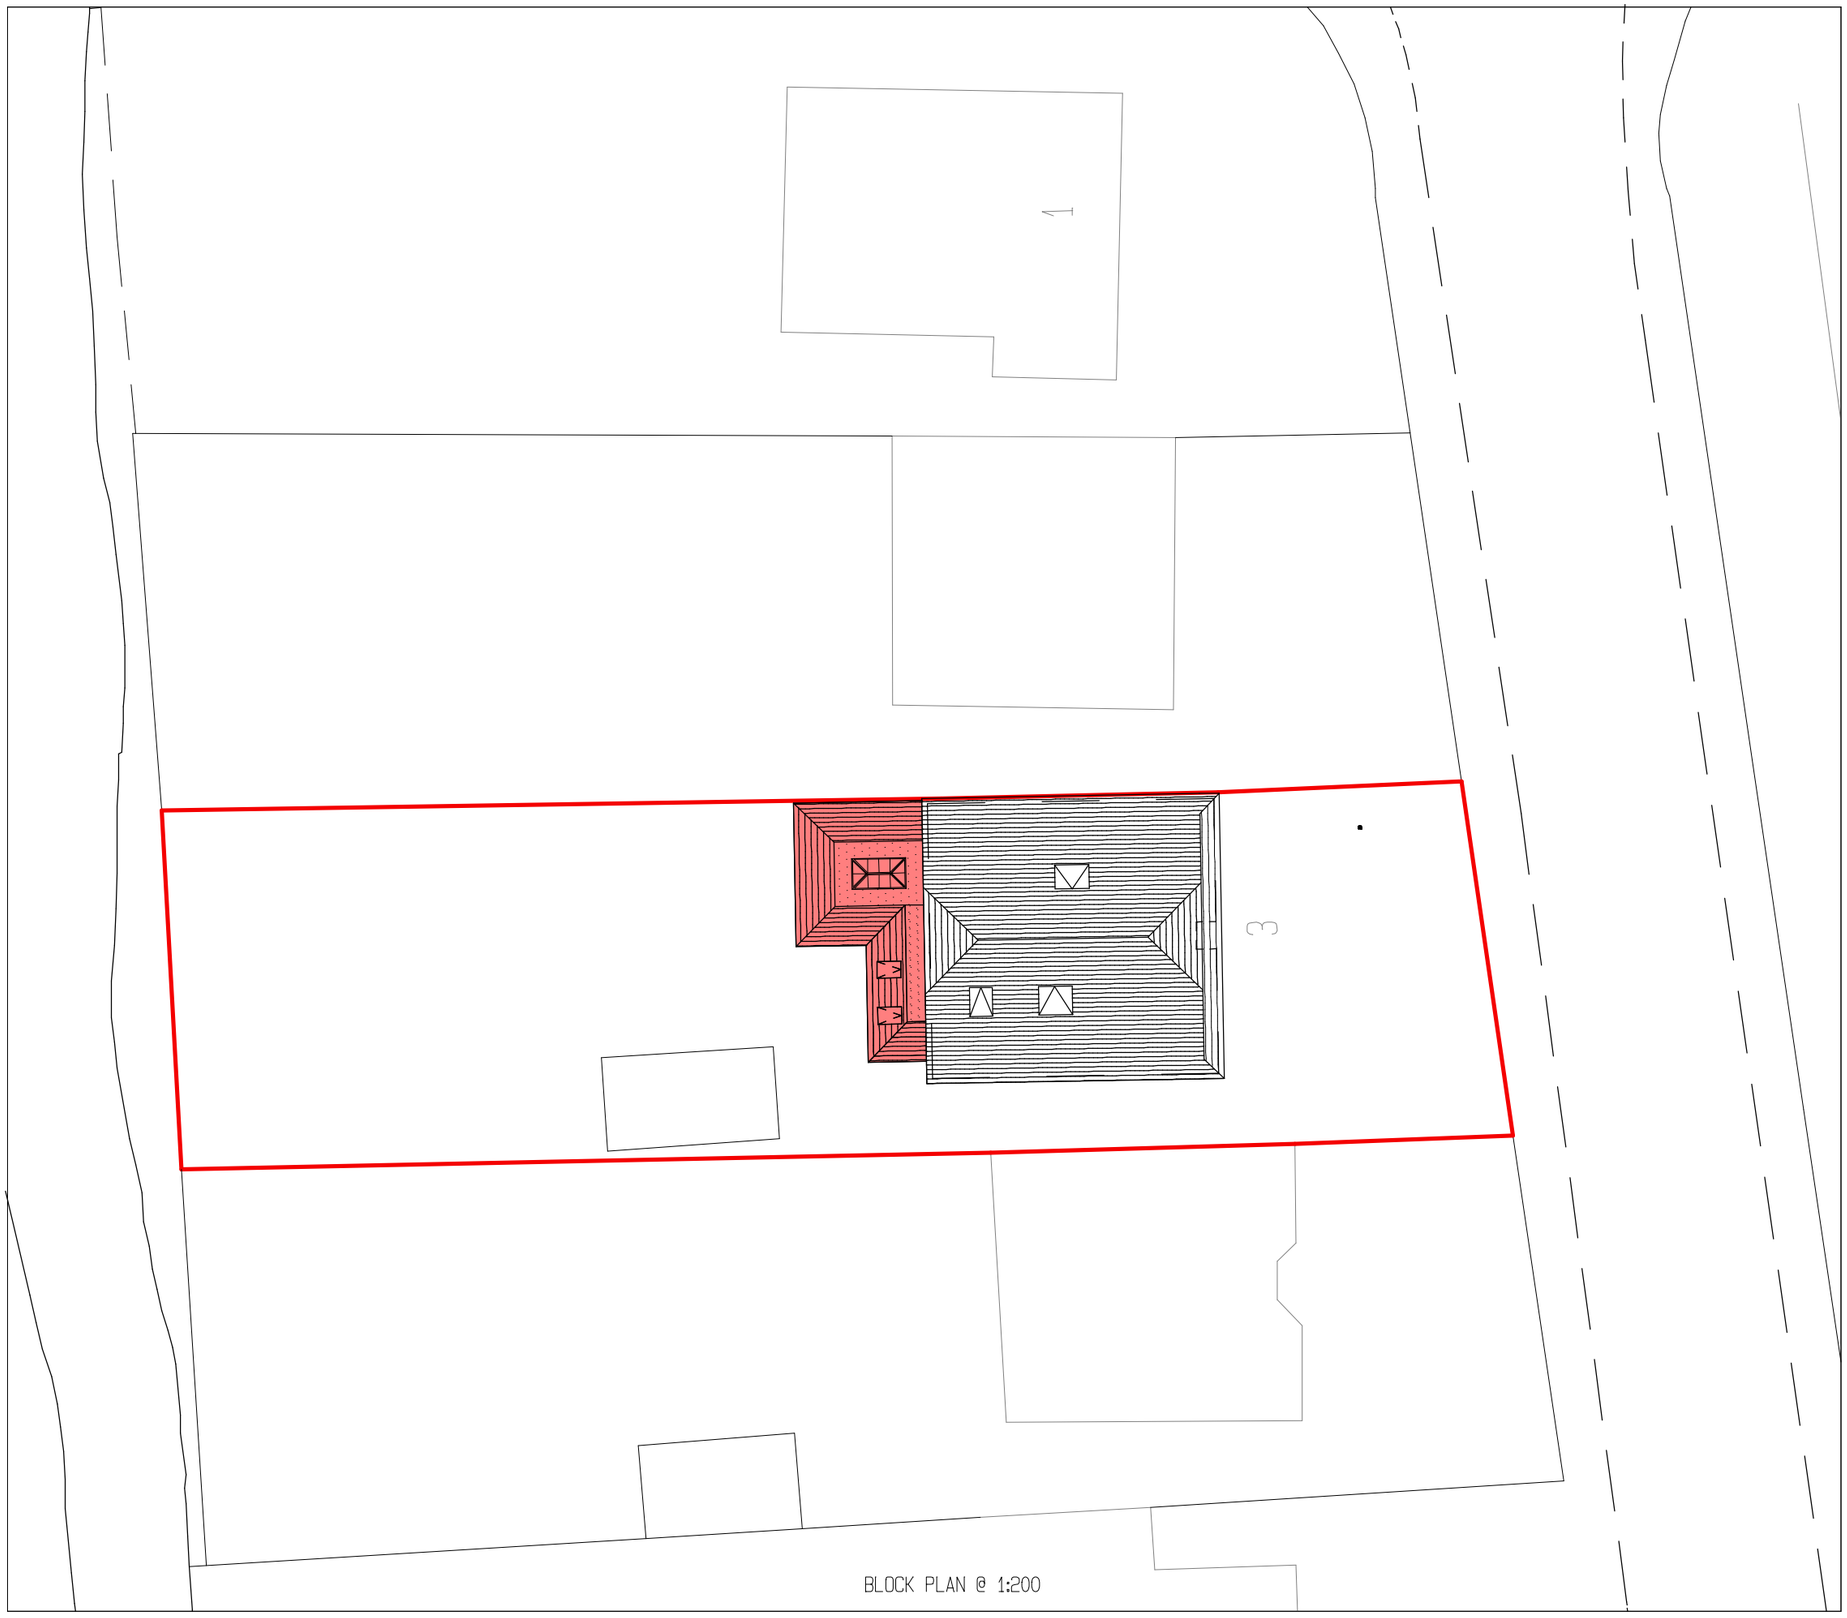


BLOCK PLAN @ 1:200

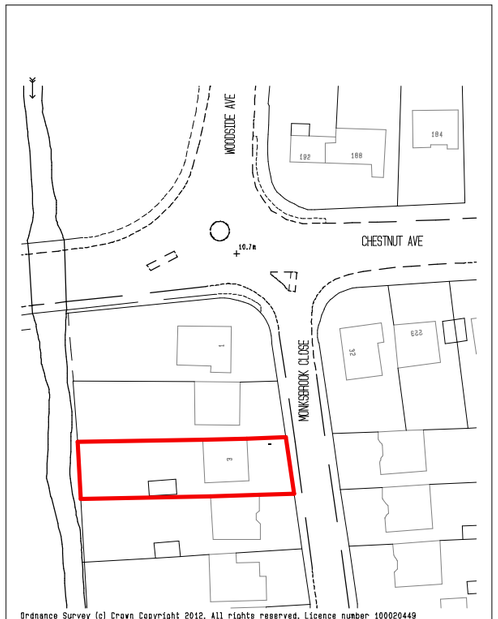

Ordnance Survey (c) Crown Copyright 2012. All rights reserved. Licence number 100020449

LOCATION PLAN @ 1:1250

EXISTING CONSERVATORY ROOF TO BE REPLACED WITH NEW TILED ROOF

ACA ARCHITECTURAL DESIGN
9 WOODSIDE AVENUE
EASTLEIGH
SO50 9ES
Tel: 07817618023 or Email: acaadesign@gmail.com

Client
Mr & Mrs Kosniowski

Project Title
3 Monks brook Close, Eastleigh
SO50 9NQ

Drawing Title
BLOCK AND LOCATION PLAN

Scale
1:200 & 1:1250 On A3 Paper

Drawn By
AC

0 2m 4m 6m 8m 10m

0 12.5m 25m 37.5m 50m 62.5m

© This drawing is the copyright of ACA Architectural Design. It may not be copied, altered or reproduced without their written authority. This drawing must not be scaled IF IN DOUBT ASK !!

Drawing No.
2012/04

Rev.