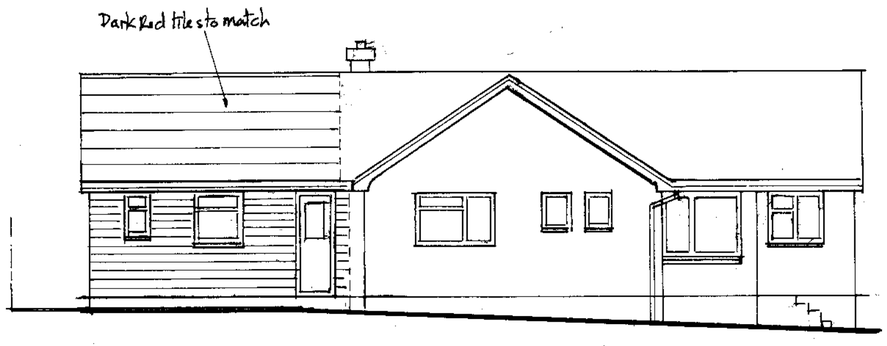

FRONT (SOUTH-WEST)

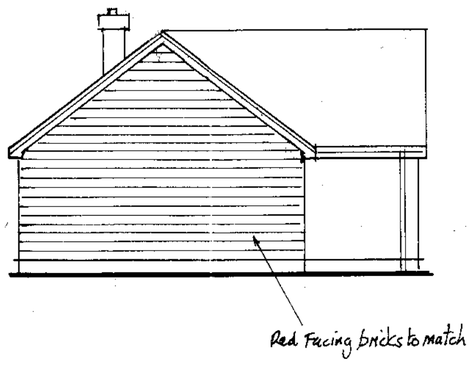

SIDE (NORTH)

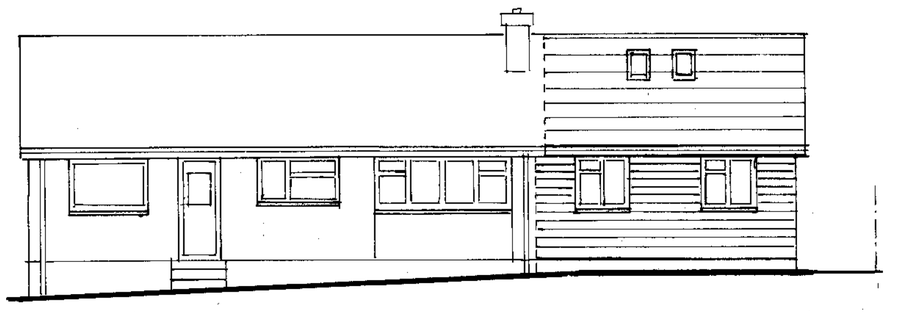

REAR (NORTH-EAST)

PROPOSED ELEVATIONS SCALE 1:100@A2

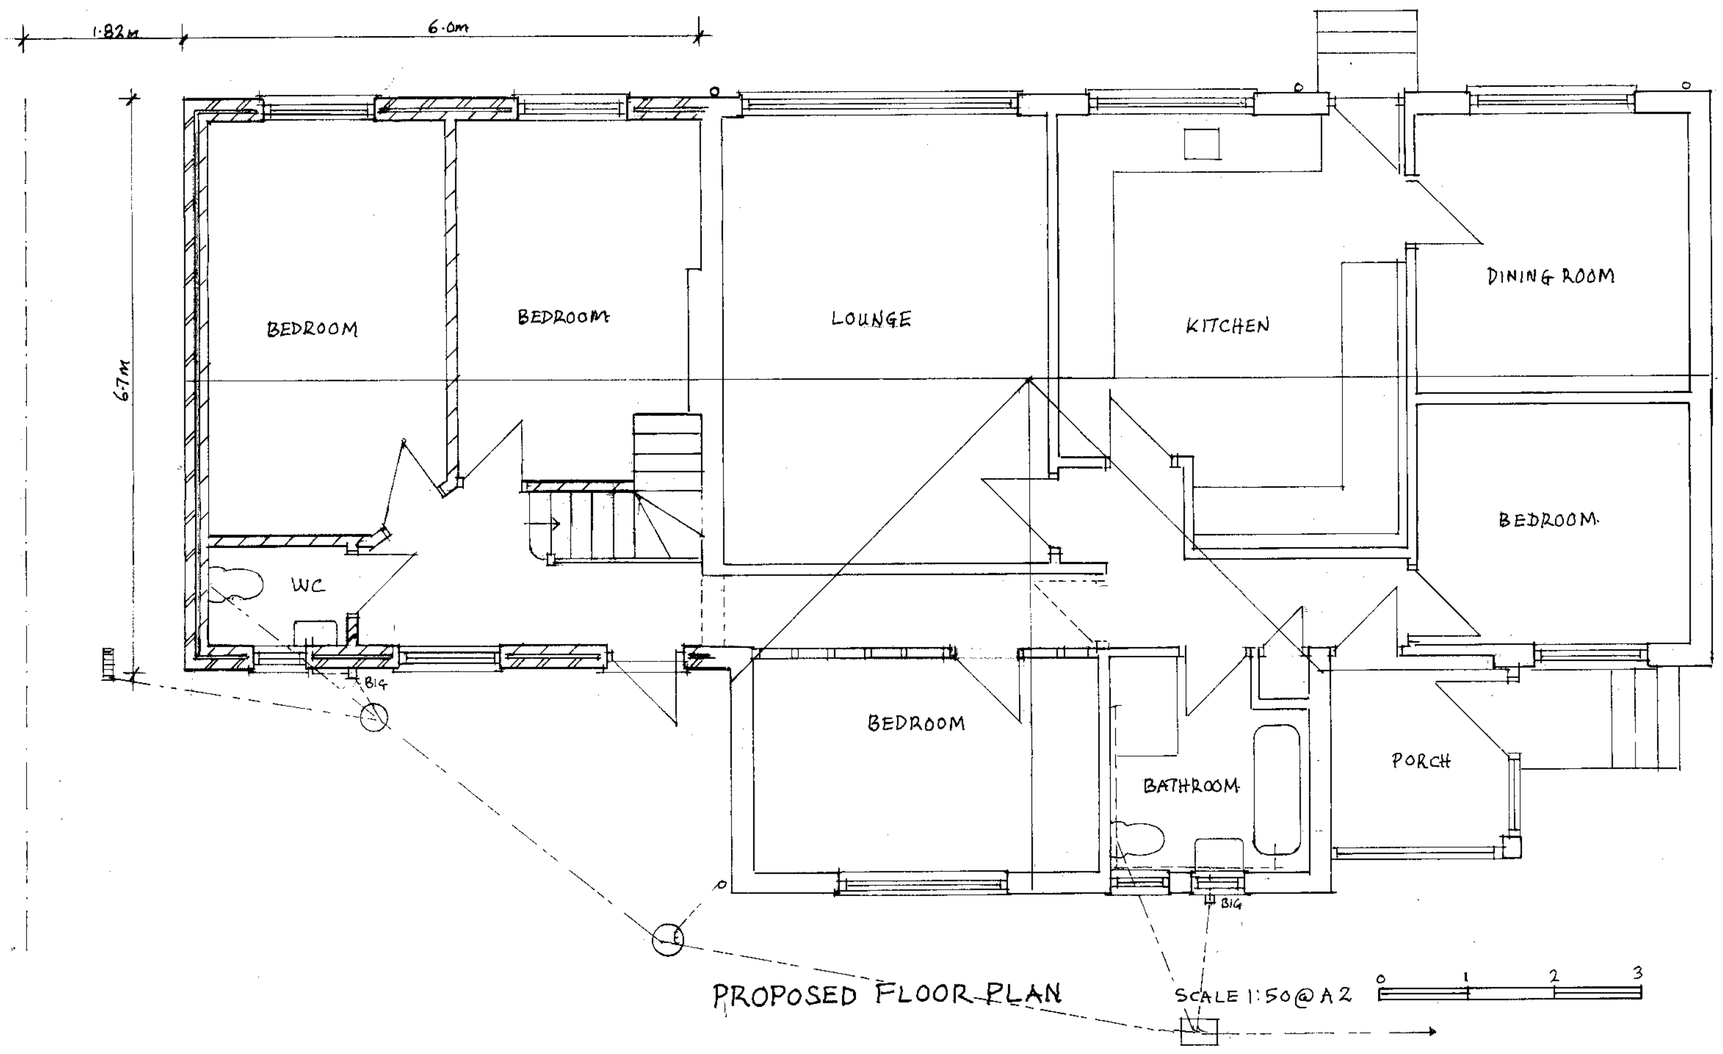

PROPOSED FLOOR PLAN SCALE 1:50@A2

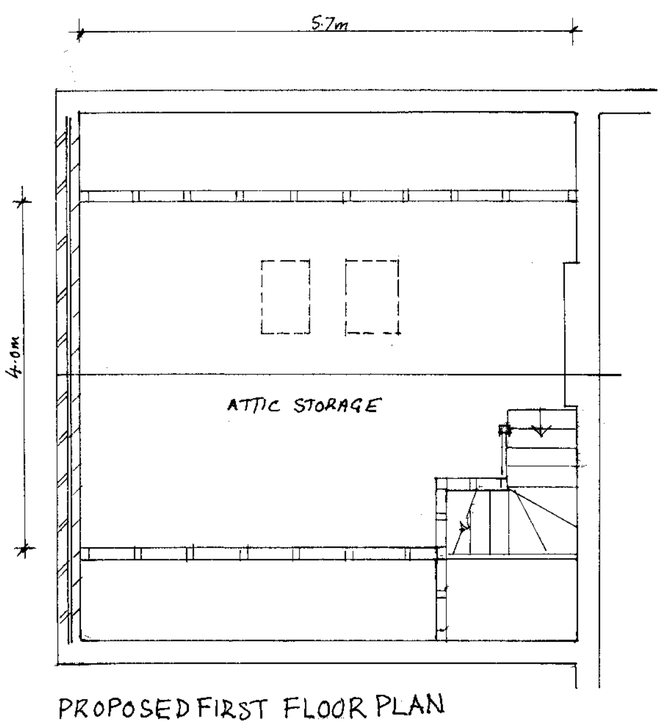

PROPOSED FIRST FLOOR PLAN

04

Title:	**PROPOSED SIDE EXTENSION TO A BUNGALOW (Proposed Plan & Elevations)**
Address:	**3 KINSBOURNE CLOSE THORNHILL SOUTHAMPTON SO16 6HD**
Client:	**DAVID STUNNEL** Tele: 07810550852
Scale:	1 : 50 & 1 : 100 Date: 08/01/2017