

Ordnance Survey (c) Crown Copyright 2012. All rights reserved. Licence number 100020449

Site Location Plan

scale 1:1250

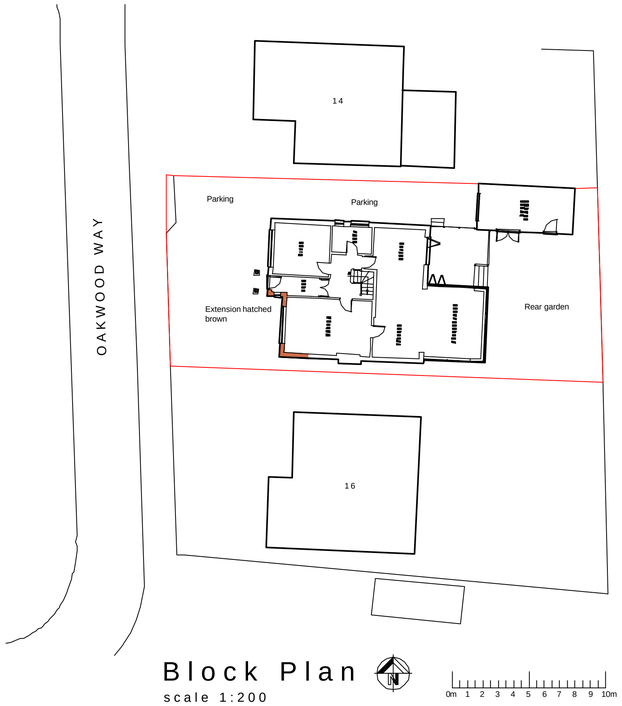

Block Plan

scale 1:200

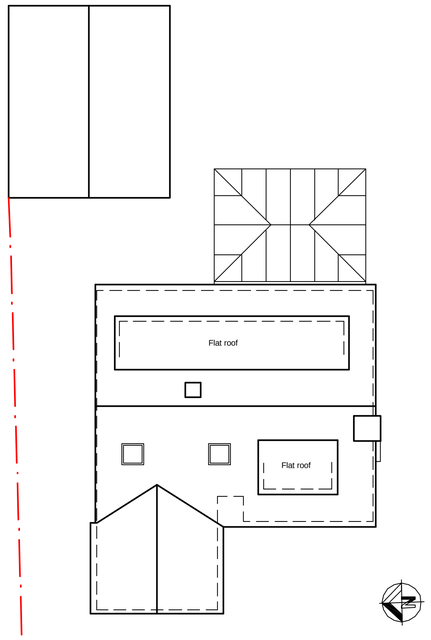

Existing Roof Plan

scale 1:100

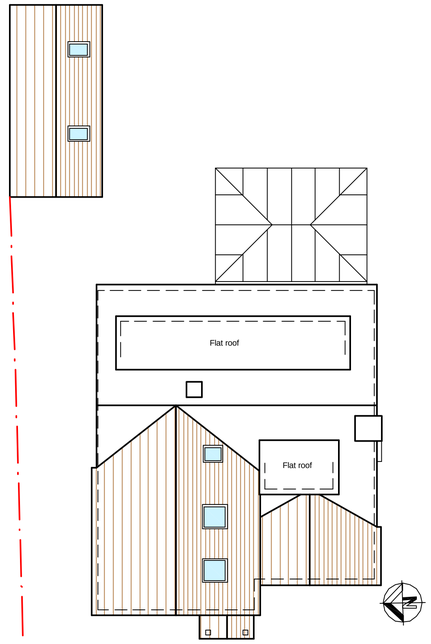

Proposed Roof Plan

scale 1:100

General Notes:

This drawing is the copyright of N & J Design Limited and may not be copied in whole or in part without prior permission.

It is the clients/developers responsibility to ensure all relevant approvals are in place and conditions satisfied prior to commencement of works, including, but not limited to:
The Party Wall etc Act 1996
Local Authority Planning Consent
Highways (Road opening permit)
Local Water Authority
Building Regulations (Local Authority, NHBC etc)
Environment Agency

Rev:	Date:	Description:
A	21-08-12	Block plan amended

Title:

Site Plans.
Roof Plans.

Project:

15 Oakwood Way
Hamble
Southampton
SO31 4HJ

N & J architectural design studio
7 Hedley Gardens
Hedge End
Southampton
SO30 2WT
Tel: 01489 789522
www.nandjdesign.co.uk

Drawn:	N Keatley	Date:	25.07.12
Checked:		Date:	
Scale:	As noted	Revision:	A

Drawing no: 2012.05.04/03 A1 sheet

N and J Design Limited