Latitude Portal

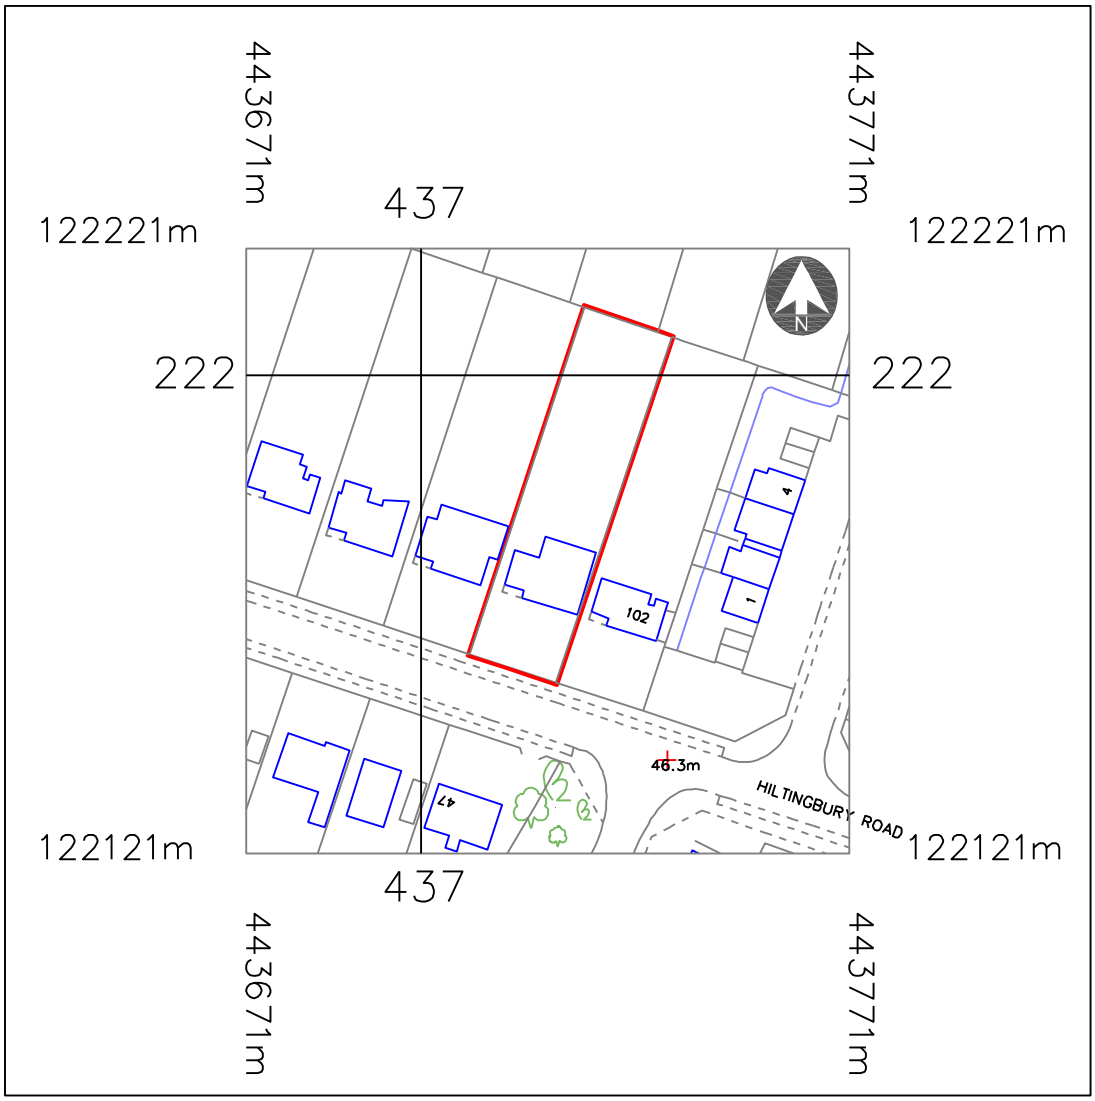

© Crown Copyright 2012
Reproduction in whole or in part is prohibited
without the prior permission of Ordnance Survey.
Licence Number OI359588

LOCATION PLAN 1:1250

unsted design

Client: MR S POORE
Property Address: 104 HILTINGBURY ROAD
CHANDLERS FORD
EASTLEIGH
SO53 5NT

Drawing Contents: LOCATION PLAN
Purpose: PLANNING APPLICATION
Scale: 1:1250
Date: 10th January 2012 *Drawn by:* MKU

Revision:

Drawing Number	Client	Type	Job No	Sheet size
009	POORE	LP	38111	A4