

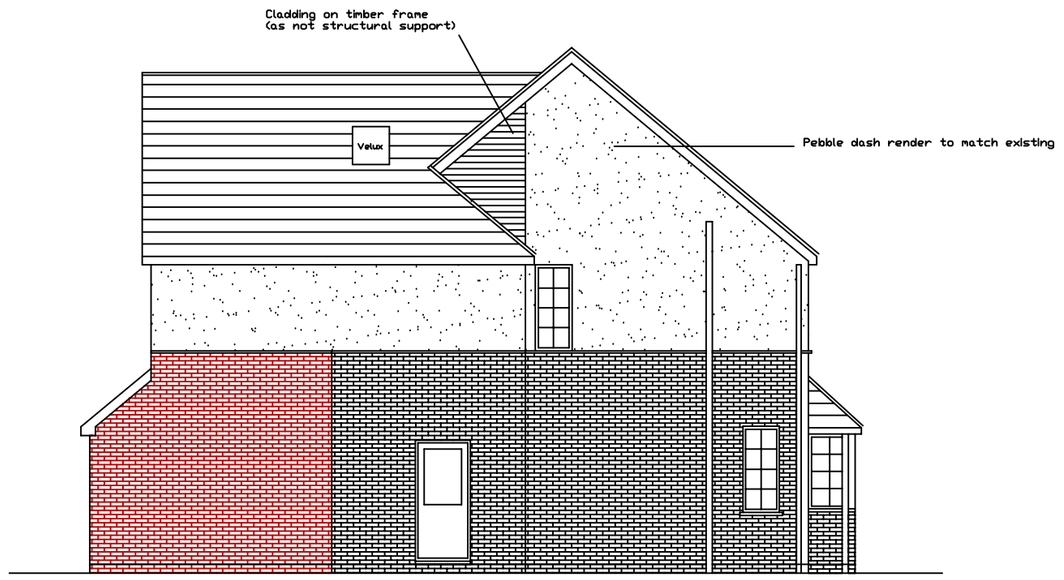



SIDE ELEVATION

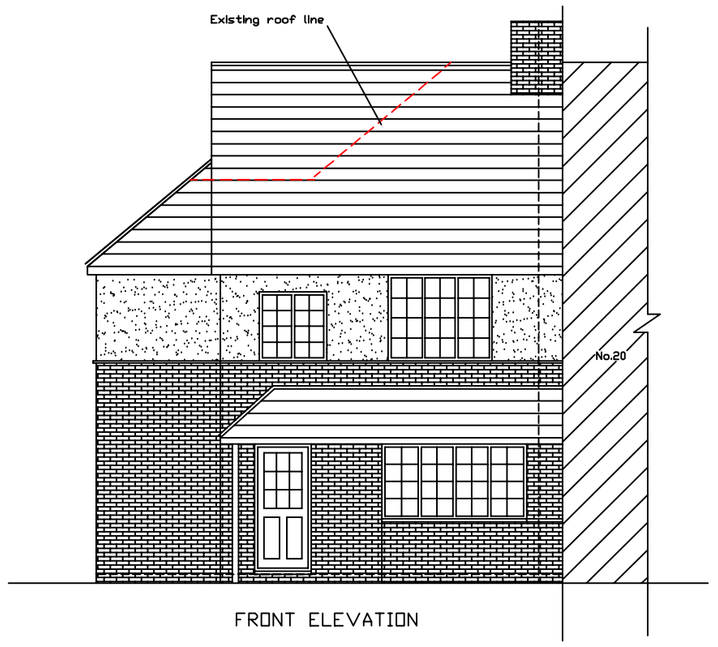


FRONT ELEVATION

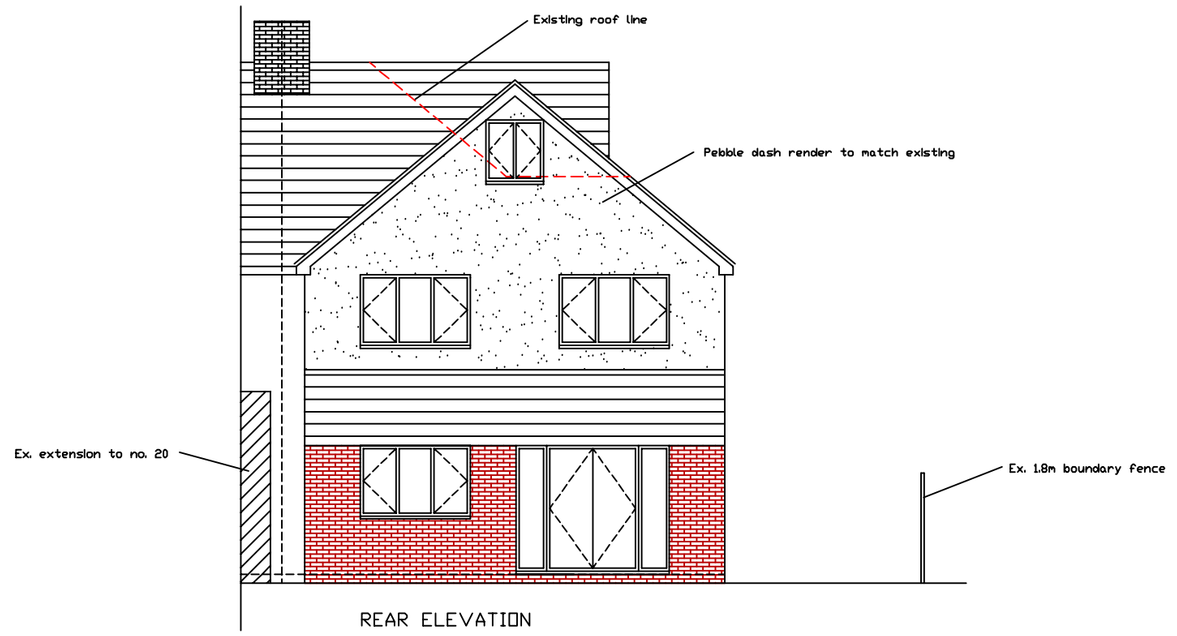


REAR ELEVATION

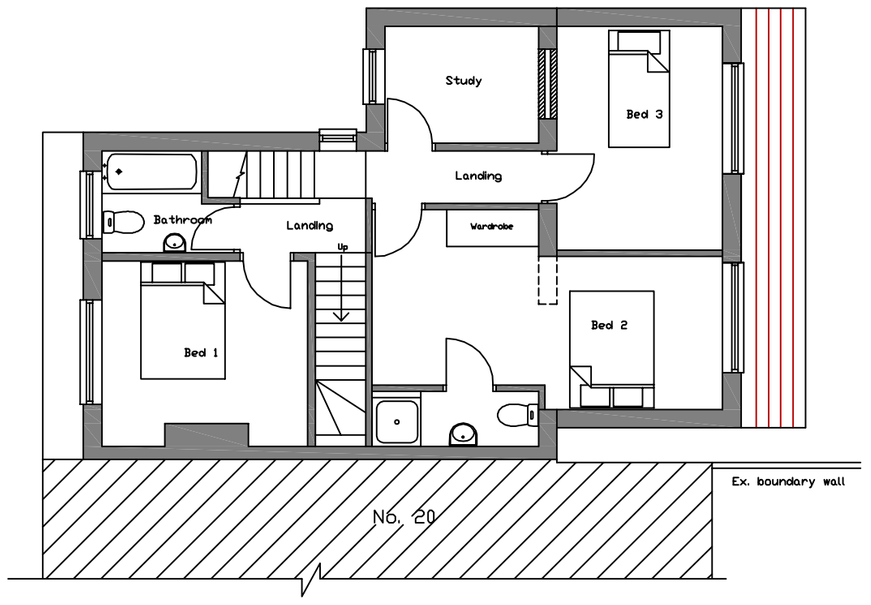


FIRST FLOOR PLAN

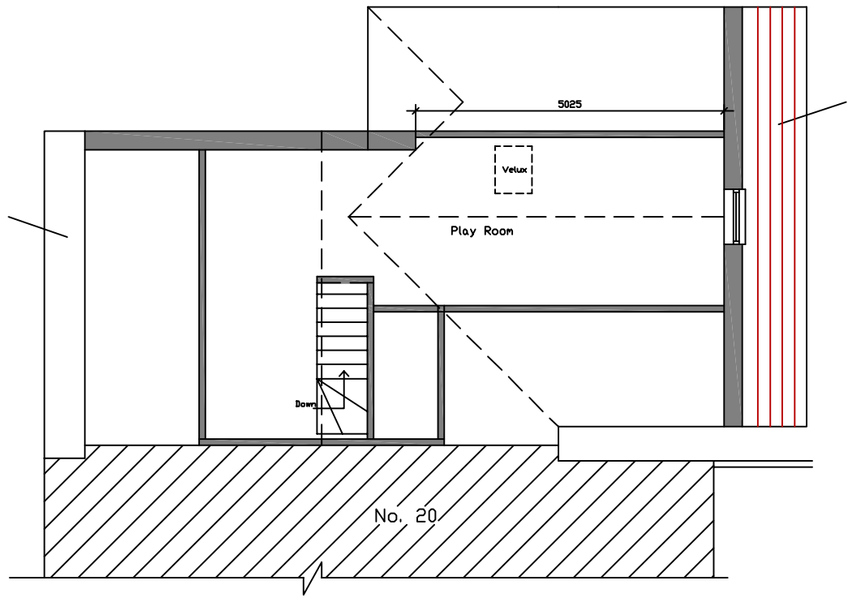

SECOND FLOOR PLAN

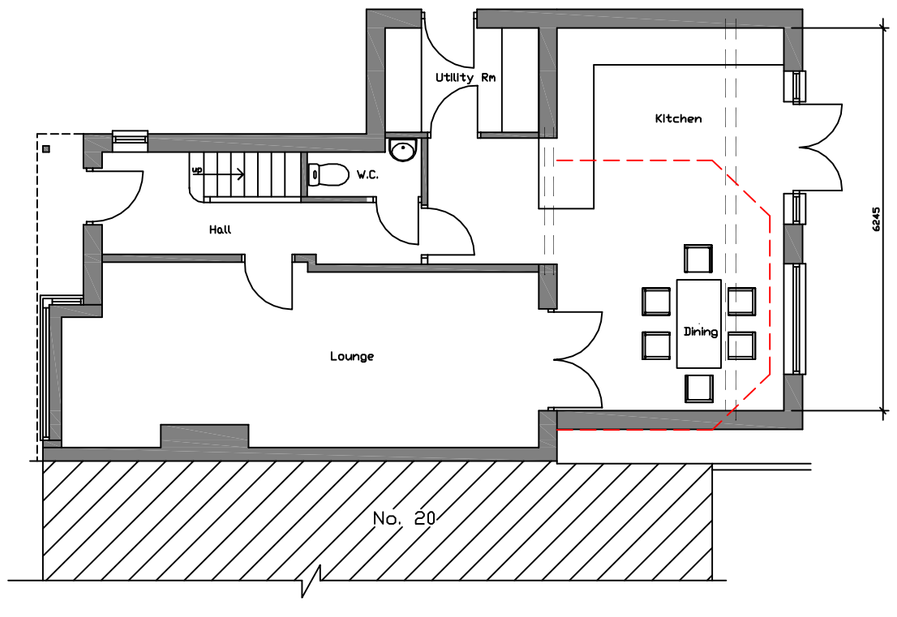

GROUND FLOOR PLAN

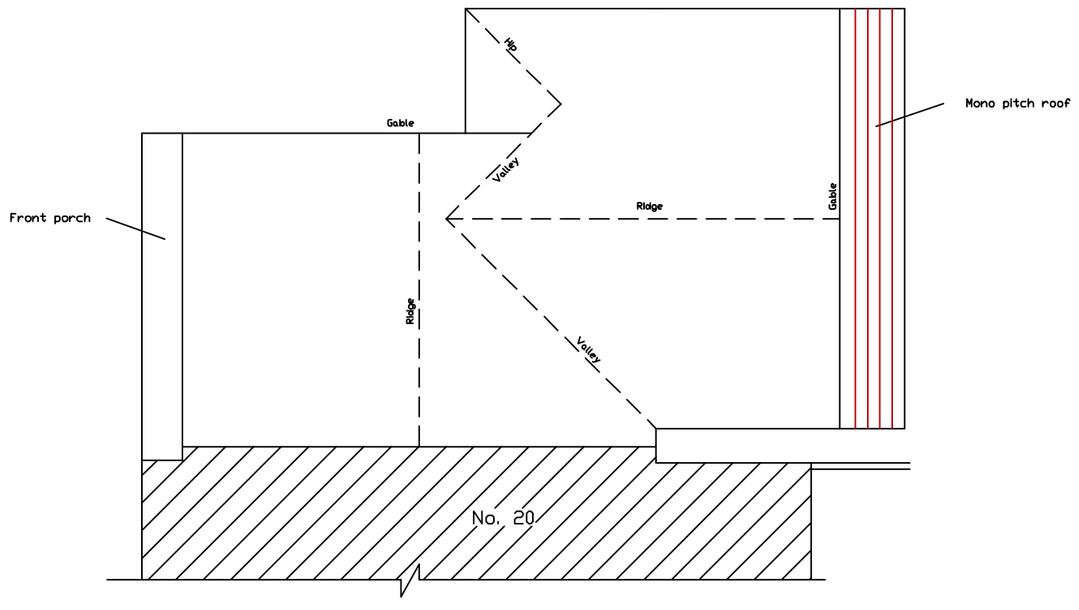

ROOF PLAN

Scale Bar 1:100

0 1 2 3 4 5 6 7 8 9 10m

Address: Proposed extension to 22 Hardwicke Way Hamble SO31 4LN	
Drawing Title: Proposed Plans & Elevations	
Drawing Number Planning/002	Scale: 1:100 @ A2
Date: Jan 2016	Rev: