

EXISTING

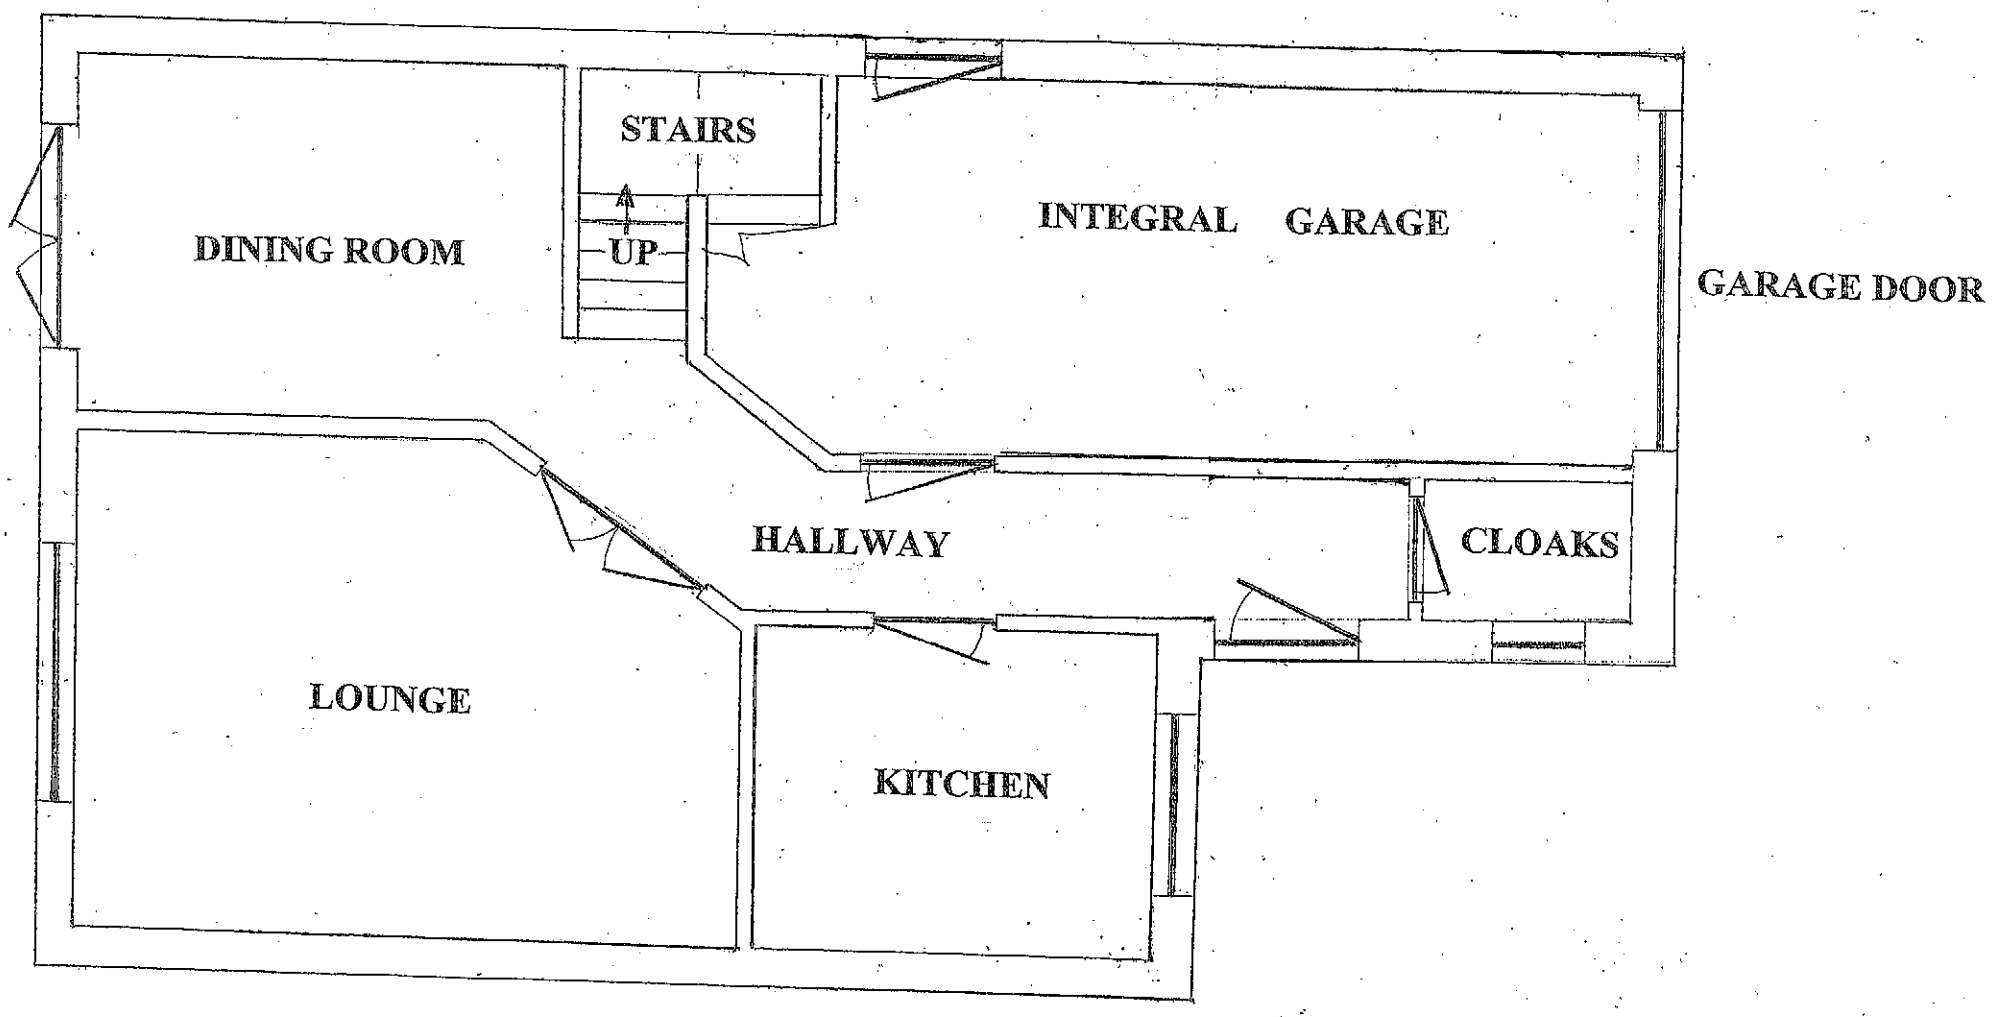

PROPOSED

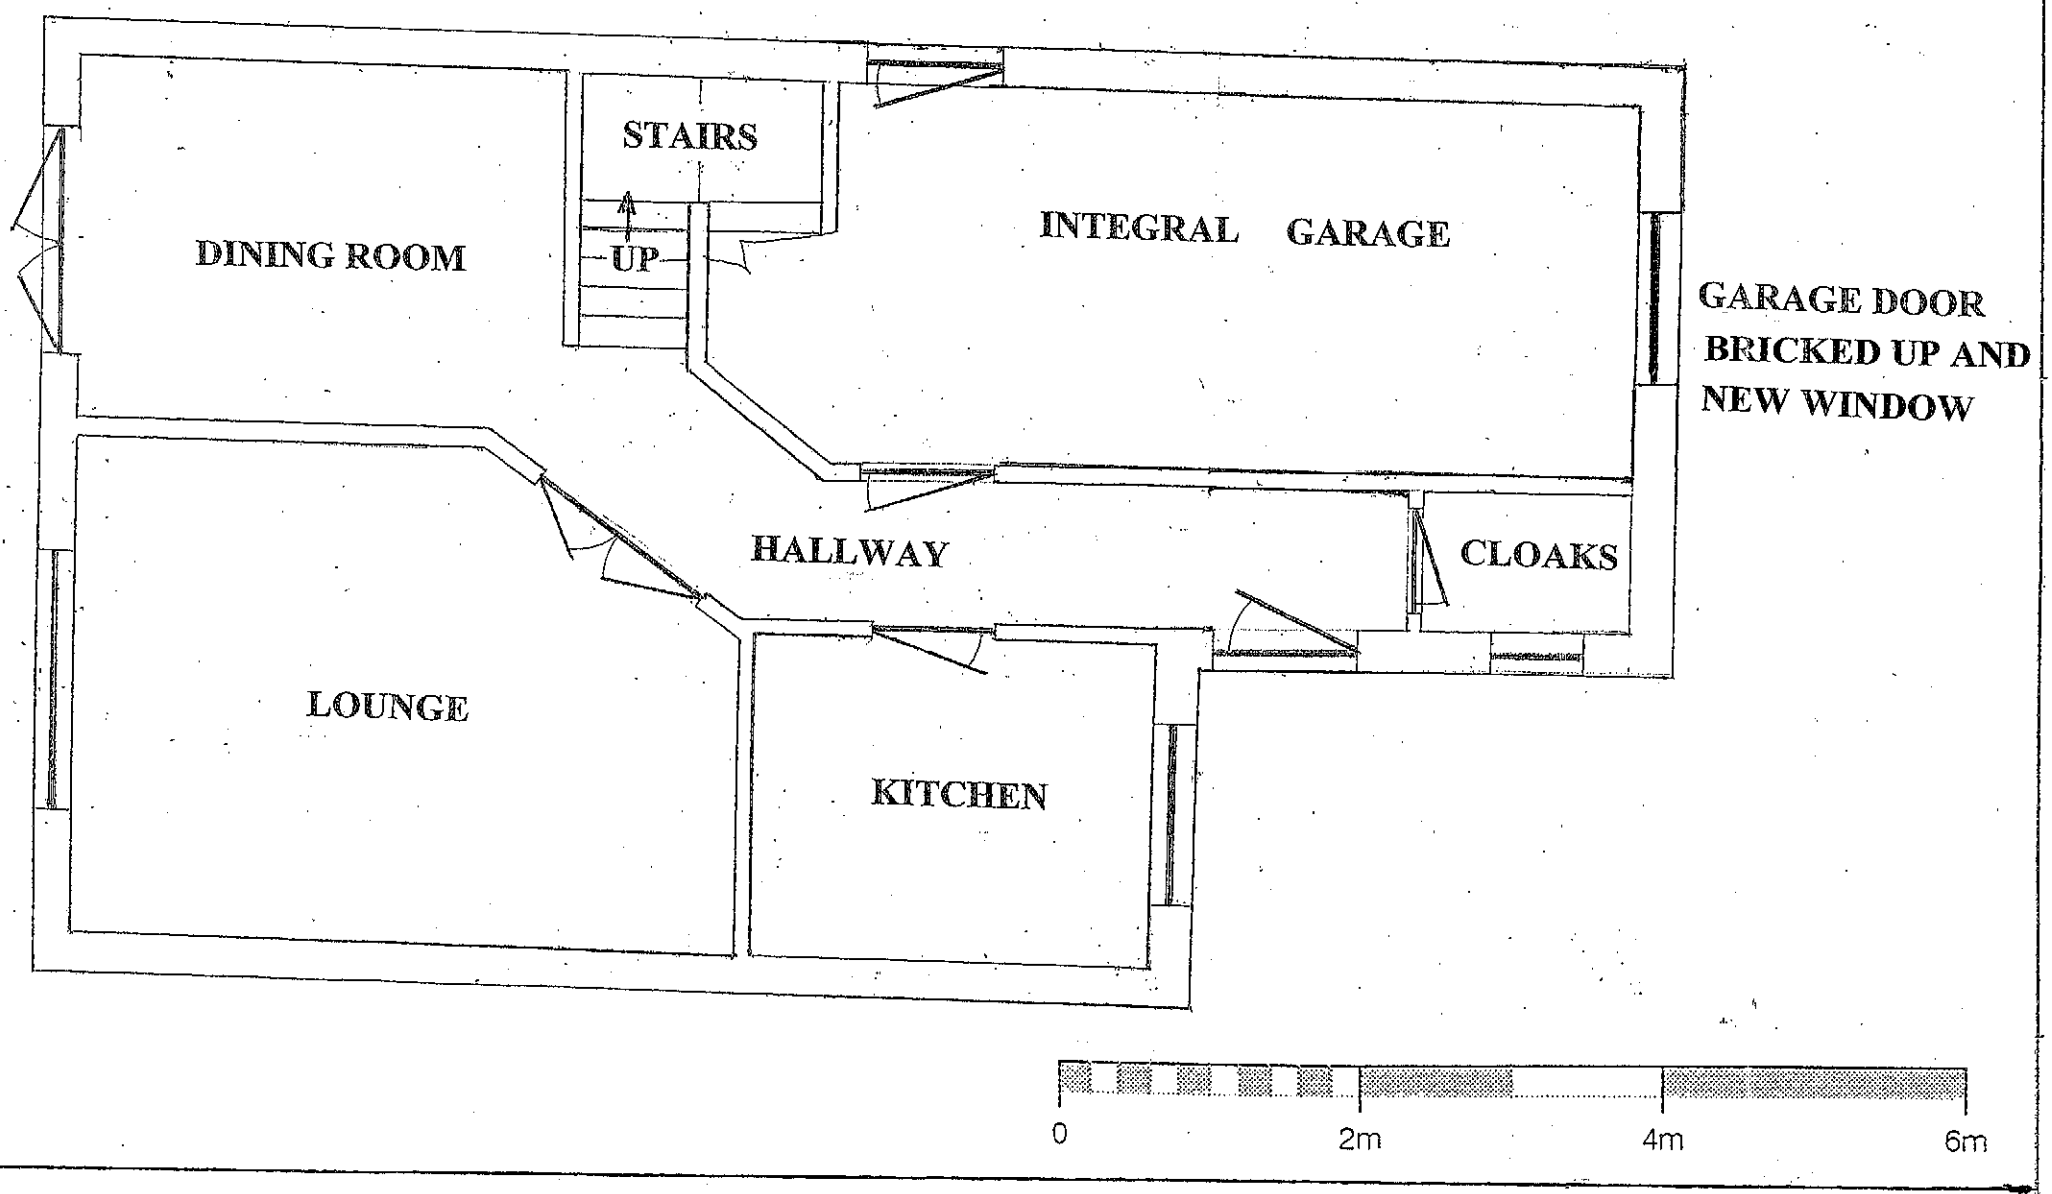

EXISTING AND PROPOSED GROUND FLOOR PLANS

NO SIZE CHANGES ONLY GARAGE DOOR CHANGED FOR A NEW WINDOW (1/50)