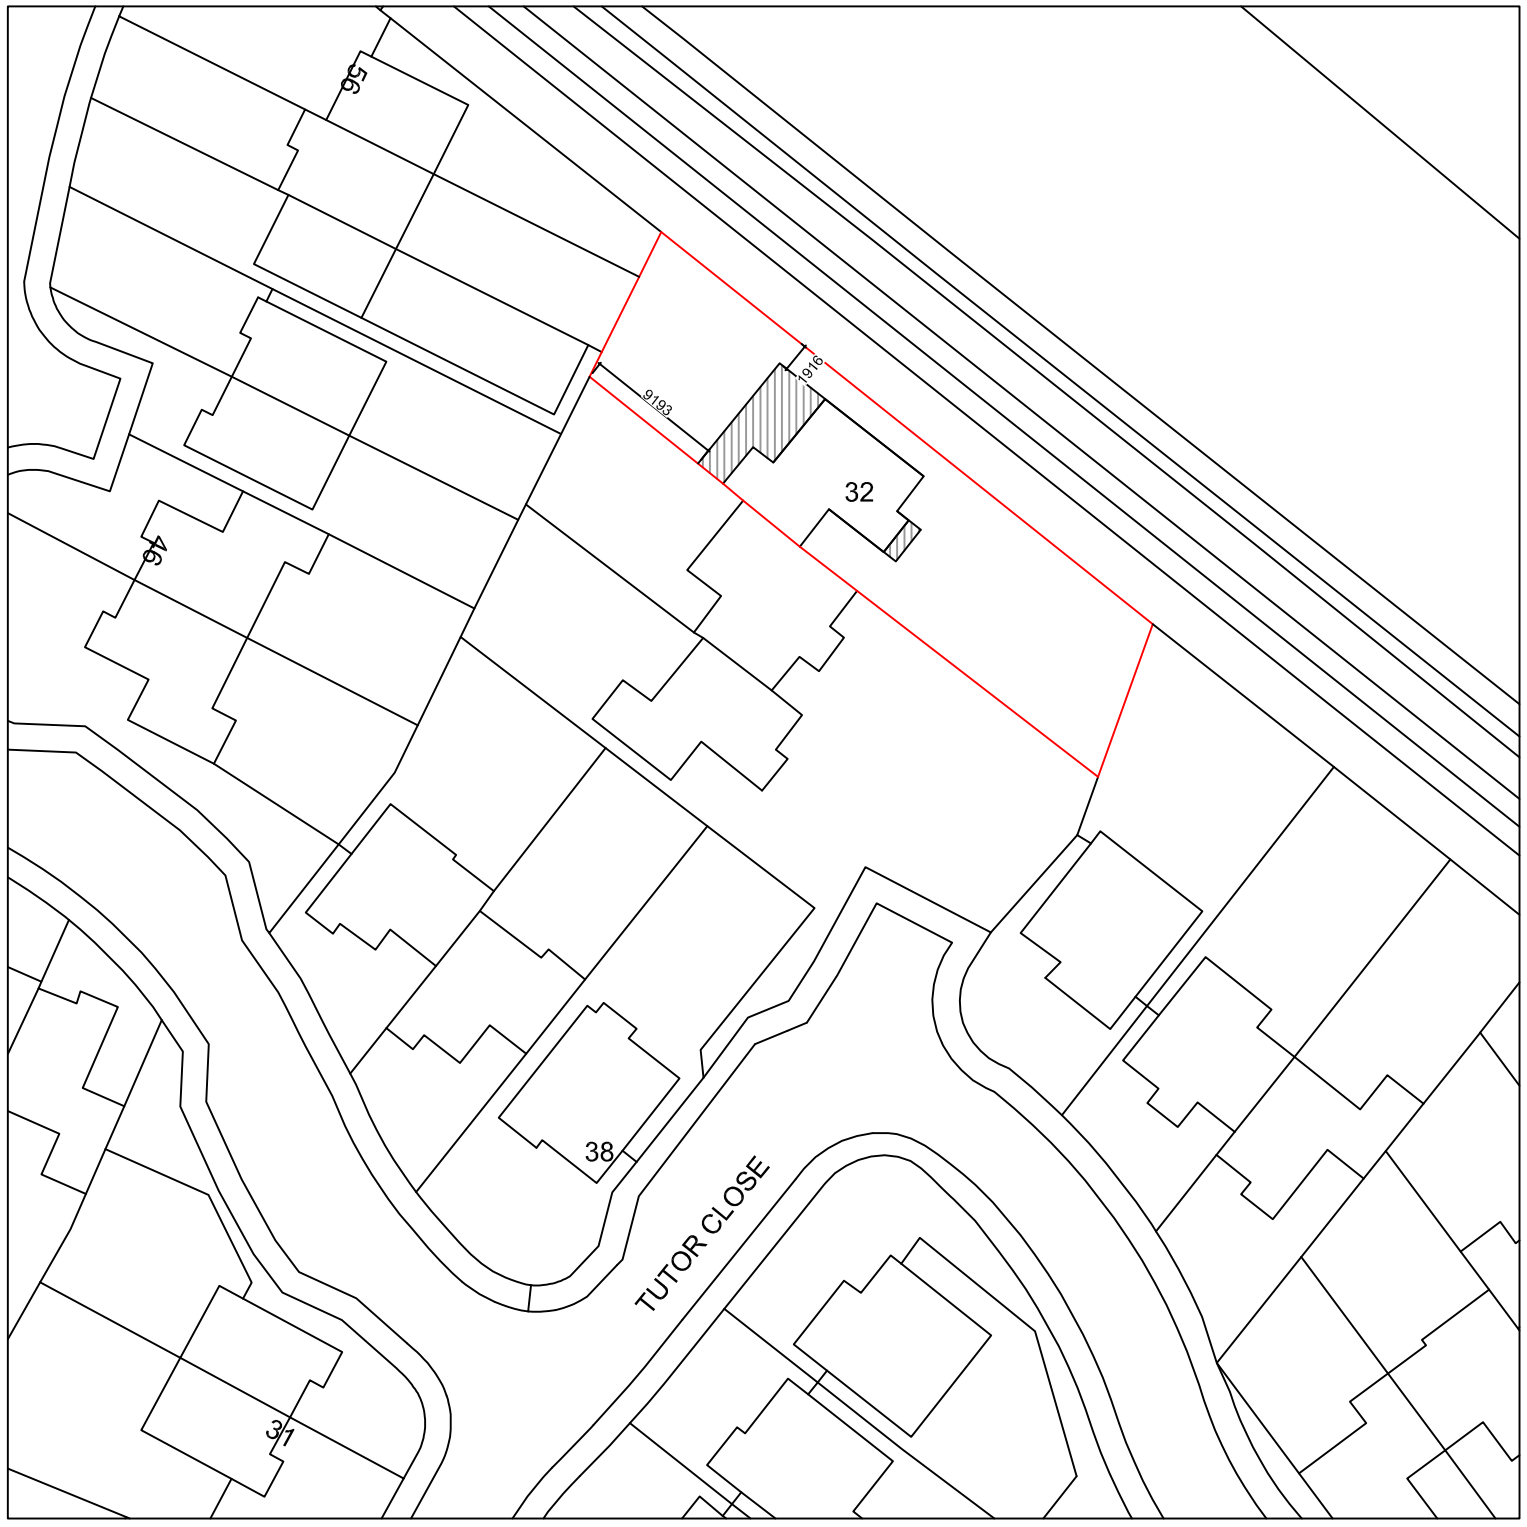


N

5 0 5 10 15 20 25

Metres

Your Home Plans Ltd
Drop Anchor, Drift Lane,
Bosham, West Sussex, PO18 8PP
Tel: 01243 572414
june@yourhomeplans.co.uk

32 TUTOR CLOSE
HAMBLE
HAMPSHIRE
SO31 4RU

# Block Plan

| | | | |
|---|---|---|---|
| Project Number: | 32TUT-15 | Drawing No: | 01 |
| Date: | 26TH MAY 2015 | | |
| Drawn By: | Your Home Plans Ltd | | |
| Checked By: | JEG | Scale: | 1:500 A3 |