NOTE:
THIS DRAWING IS BASED ON A NON-INTRUSIVE SURVEY CARRIED OUT FOR STARBUCKS.
FOR VERIFICATION OF ITEMS BEHIND DRY LININGS ETC A SECOND INTRUSIVE SURVEY WILL BE REQUIRED UNDER INSTRUCTION OF THE STARBUCKS CONSTRUCTION MANAGER.

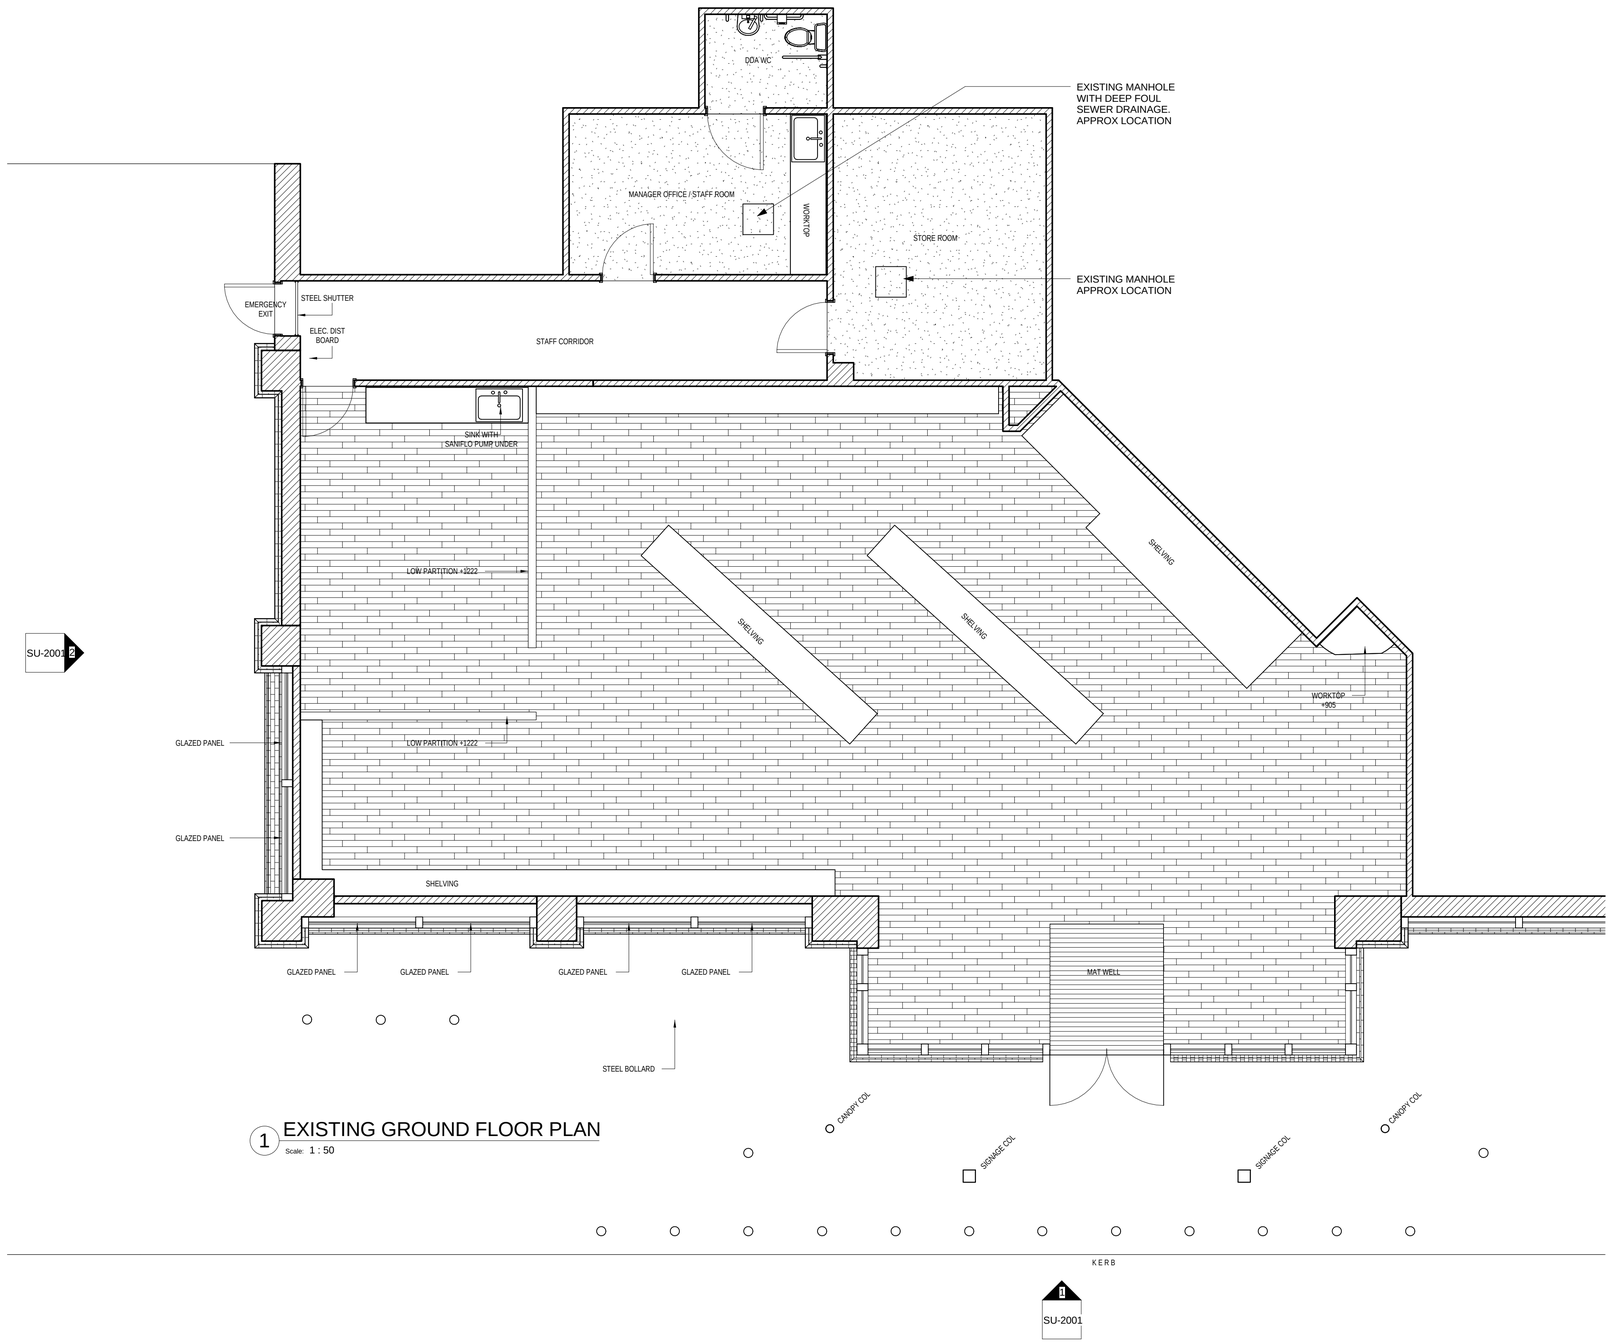

SU-2003 2

1 EXISTING GROUND FLOOR PLAN
Scale: 1 : 50

SU-2001

KEY	
S	SPRINKLER
SP	SPEAKER
SD	SMOKE DETECTOR
FD	FIRE DETECTOR
E	EMERGENCY LIGHT
	WALL MOUNTED CAMERA
	SECURITY CAMERA
F	FIRE EXTINGUISHER
F	ILLUMINATED FIRE EXIT
F	FIRE ROUTE SIGN
P	PANIC BREAK POINT
F	FIRE ALARM SOUNDER
	AIR VENTILATION INLET
	AIR VENTILATION EXTRACT
	DDA BEACON

0 0.5 1 2.5 5
Scale 1: 50 @ A1 (1: 100 @ A3)

DESIGN DEVELOPMENT ONLY - NOT INTENDED FOR CONSTRUCTION

©2011 STARBUCKS COFFEE COMPANY

STARBUCKS COFFEE COMPANY
BUILDING 4, CHISWICK PARK
566 CHISWICK HIGH ROAD
LONDON - W4 5YE
020 8834 5000

THESE DRAWINGS AND SPECIFICATIONS ARE CONFIDENTIAL AND SHALL REMAIN THE SOLE PROPERTY OF STARBUCKS CORPORATION, WHICH IS THE OWNER OF THE COPYRIGHT IN THIS WORK. THEY SHALL NOT BE REPRODUCED (IN WHOLE OR IN PART), SHARED WITH THIRD PARTIES OR USED IN ANY MANNER ON OTHER PROJECTS OR EXTENSIONS TO THIS PROJECT WITHOUT THE PRIOR WRITTEN CONSENT OF STARBUCKS CORPORATION. THESE DRAWINGS AND SPECIFICATIONS ARE INTENDED TO EXPRESS DESIGN INTENT FOR A PROTOTYPICAL STARBUCKS STORE (WHICH IS SUBJECT TO CHANGE AT ANYTIME) AND DO NOT REFLECT ACTUAL SITE CONDITIONS. NEITHER PARTY SHALL HAVE ANY OBLIGATION NOR LIABILITY TO THE OTHER (EXCEPT STATED ABOVE) UNTIL A WRITTEN AGREEMENT IS FULLY EXECUTED BY BOTH PARTIES.

ARCHITECT OF RECORD

THIS DRAWING IS A DESIGN DEVELOPMENT DOCUMENT. SITE SPECIFIC MODIFICATIONS MADE UNDER THE RESPONSIBLE CHARGE OF THE ARCHITECT AND/OR ENGINEER-OF-RECORD WILL BE REQUIRED PRIOR TO USING THIS DOCUMENT FOR BIDDING, PERMITTING, OR CONSTRUCTION.

Revision Schedule

Rev	Date	By	Description

PROJECT NAME:
HEDGE END - SOUTHAMPTON 23.5 DEGREES

PROJECT ADDRESS:
UNIT 3
HEDGE END RETAIL PARK
SOUTHAMPTON
S030 4RT

STORE #:	-TBC-
PROJECT #:	61201-001
CONCEPT:	
PALETTE:	
ISSUE DATE:	
DESIGN MANAGER:	LYNN DAY
LEED® AP:	
PRODUCTION DESIGNER:	DU
CHECKED BY:	

SHEET TITLE:
EXISTING FLOOR PLANS

SCALE: 1 : 50

SHEET NUMBER:
SU-1001

11/10/2013 17:09:24 R:\Evolve\STARBUCKS COFFEE\Starbucks - Hedge End\5. DID\SBUX_Hedge End - DID.rvt