NOTES

This drawing is the copyright of designaplace, and may not be copied, altered or reproduced in any way whatsoever neither passed to a third party without their written authority.

Dimensions to be checked on site prior to commencing any work. Any discrepancies should be reported to designaplace immediately.

If in doubt ask.



FRONT ELEVATION

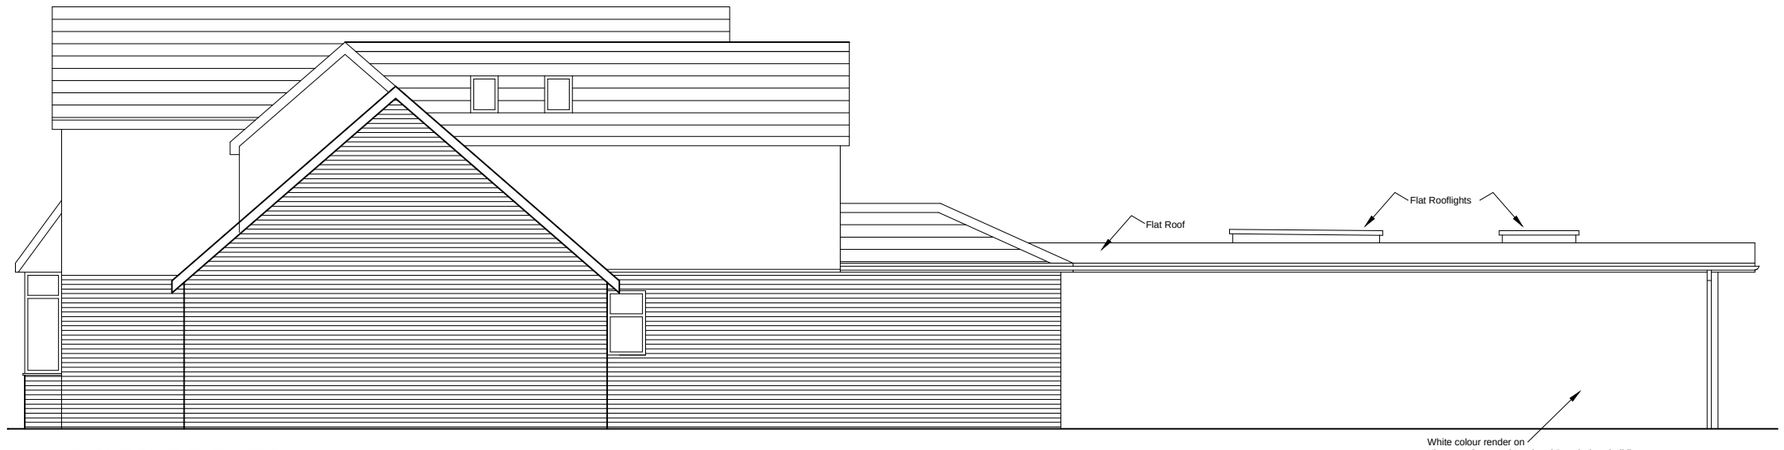

RIGHT SIDE ELEVATION

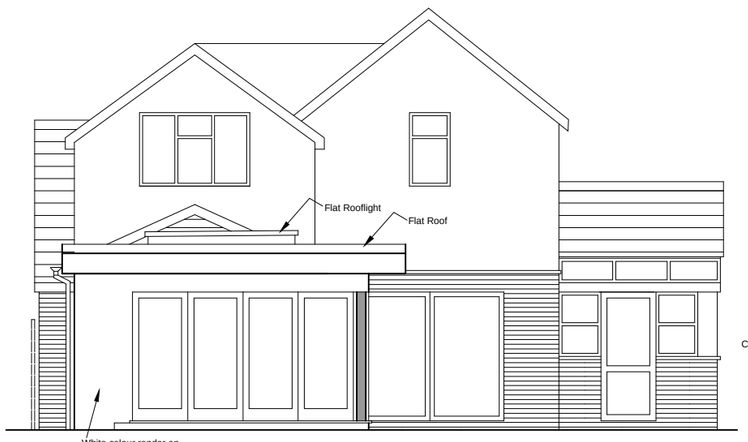

REAR ELEVATION

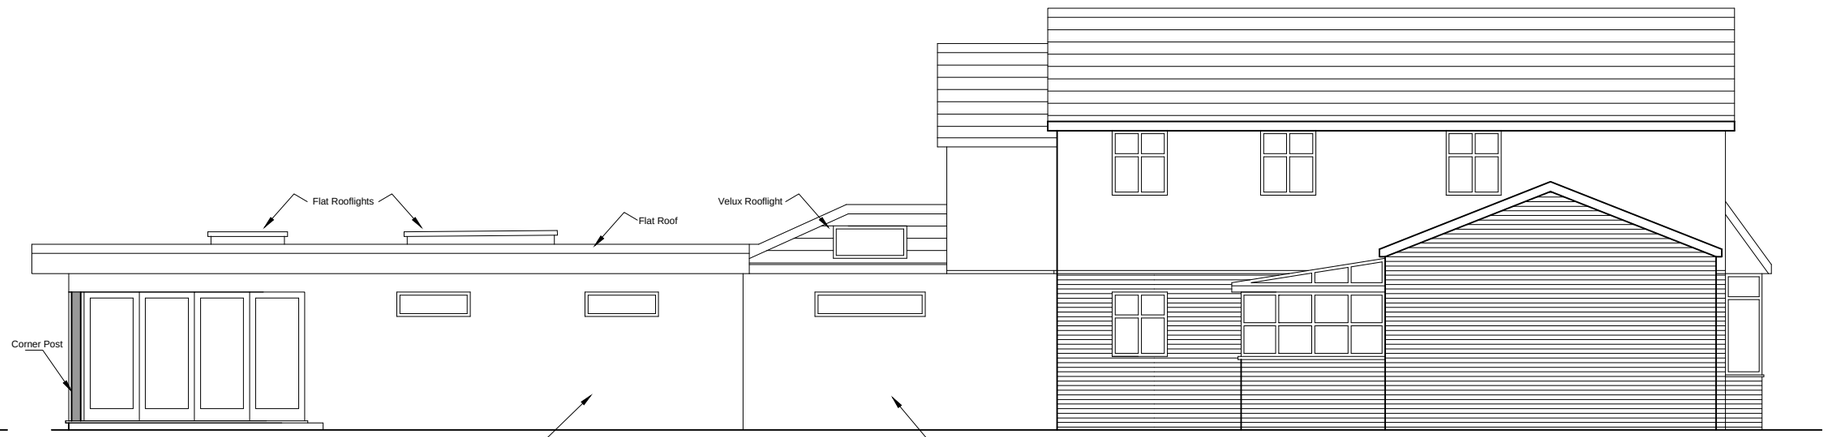

LEFT SIDE ELEVATION

Revision - A Client Amendment 24-04-15 MA

PROJECT

Proposed Granny Annexe Extension
120 Hursley Road
Chandlers Ford
SO53 1JB

STATUS

Planning Application

CLIENT	TITLE
Mr S. Pervin	Elevations - Proposed

DRAWING NO.	REVISION
1504-PL05	**A**

SCALES	DATE	DRAWN
1/100	April 15	MA

designAplace
Architectural Design + Planning
tel: 02380 436096
email: info@designaplace.com
website:www.designaplace.com