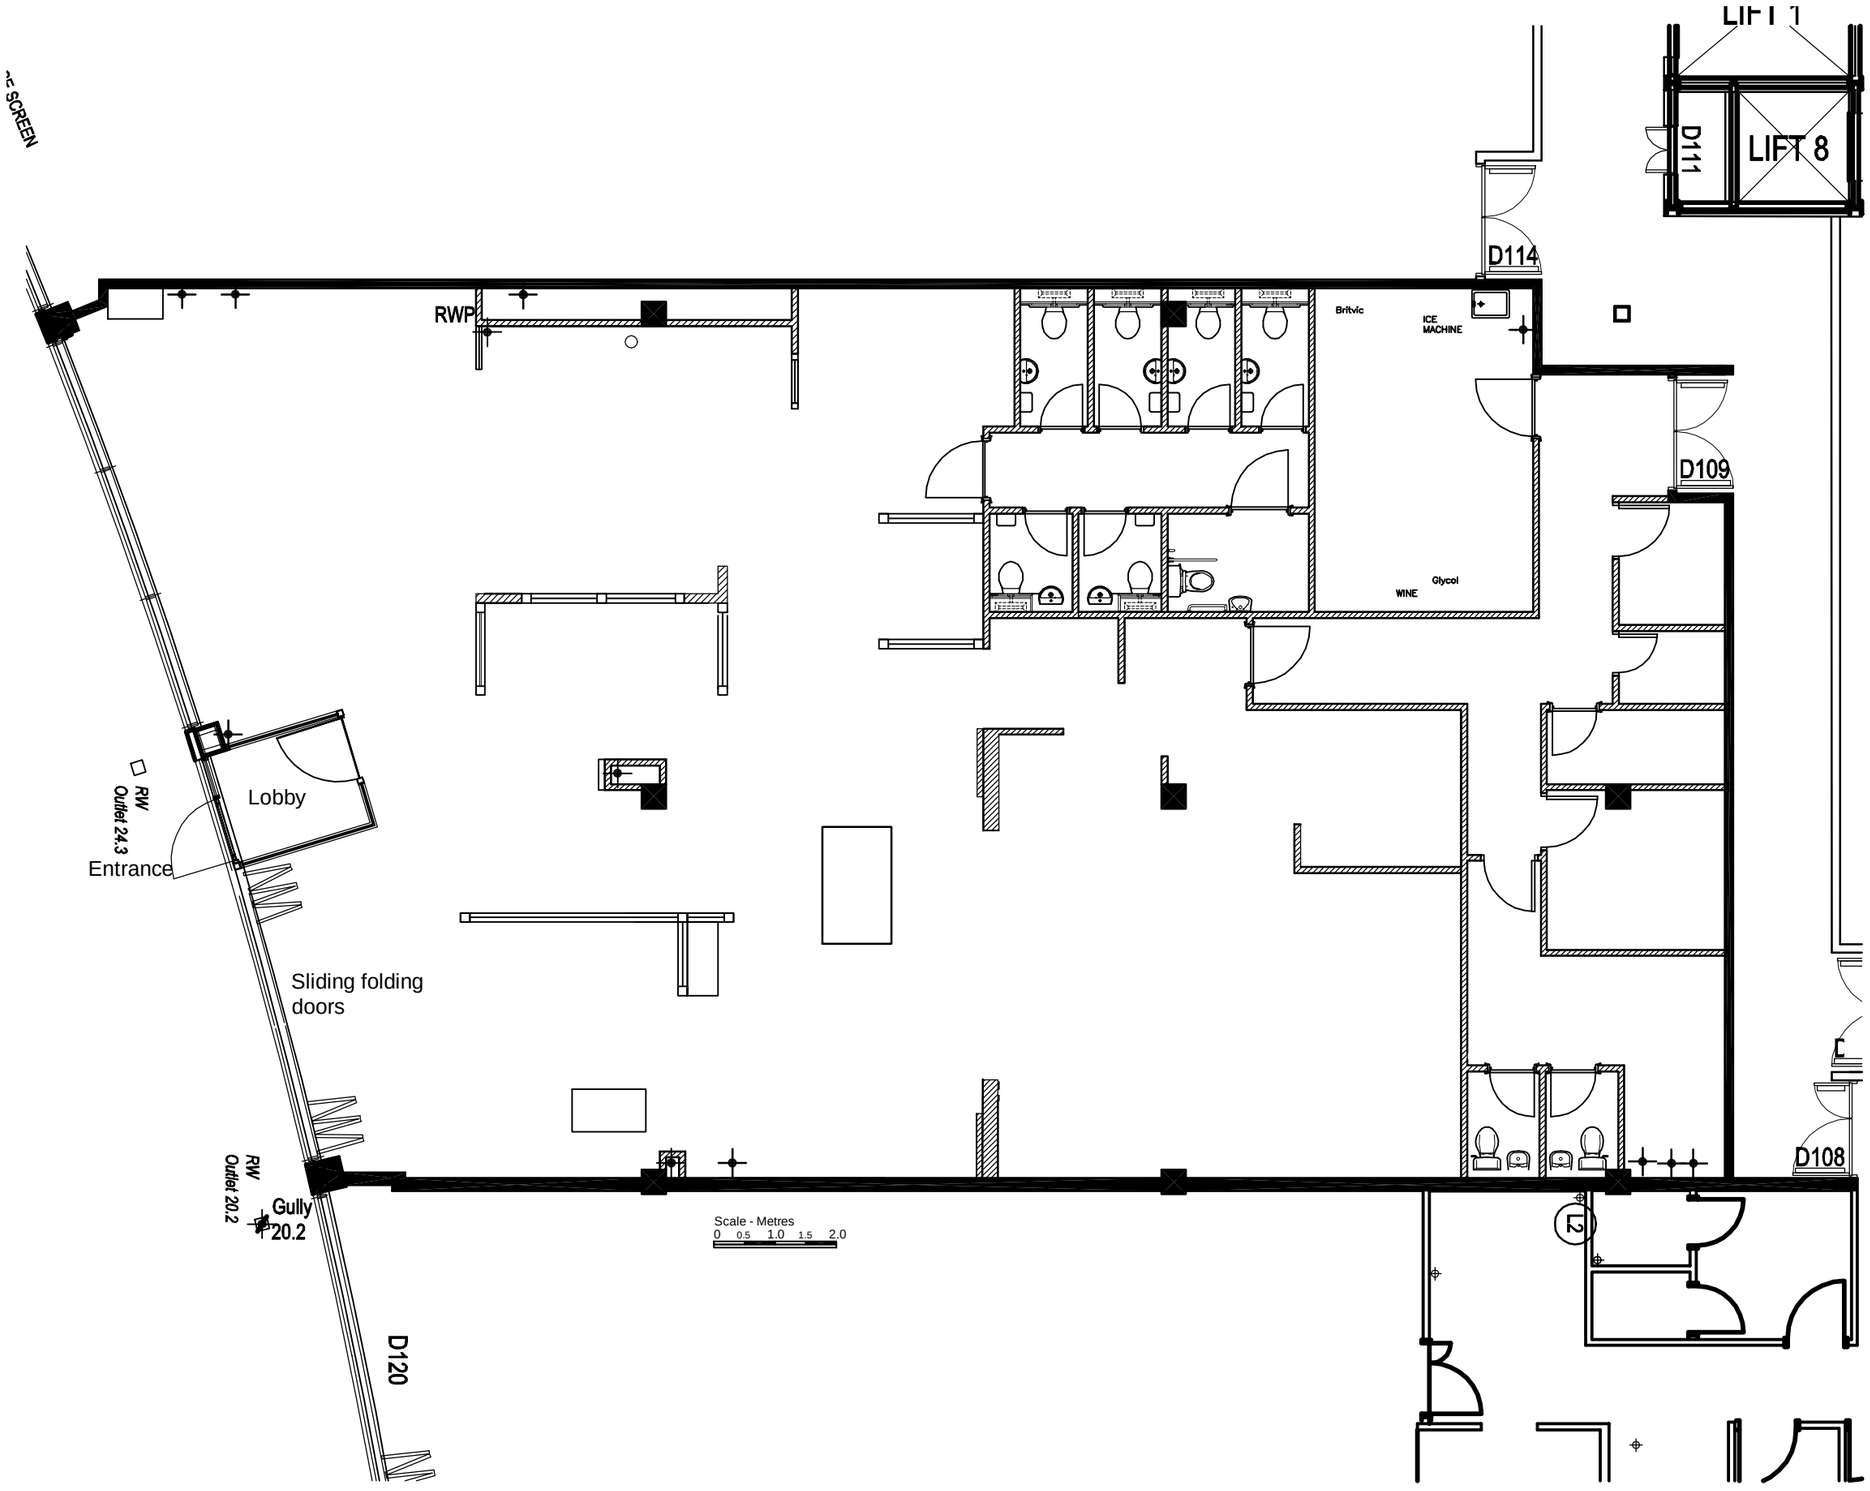


NOTES

This drawing is the copyright of DESIGN COALITION and cannot be reproduced in any form without express consent of the company. Written and scaled dimensions to be checked on site, and any discrepancies reported prior to work commencing.
IF IN DOUBT PLEASE ASK

REVISIONS

REV	DATE	BY	DESCRIPTION

THE OLD MILL, CASTLE STREET
ONGAR, ESSEX CM5 9JY
TELEPHONE (01277) 368001
EMAIL FIRSTNAME@DESIGNCOALITION.CO.UK

DESIGN COALITION

PROJECT

Harvester Salad and Grill

CLIENT

Unit L1/B
The Swan Centre
Eastleigh

TITLE

Proposed Plan

DATE	DRAWN	SCALE (A3 Size)
EAM	1:100	May 11

DRAWING NUMBER: 3184-204

REVISION: