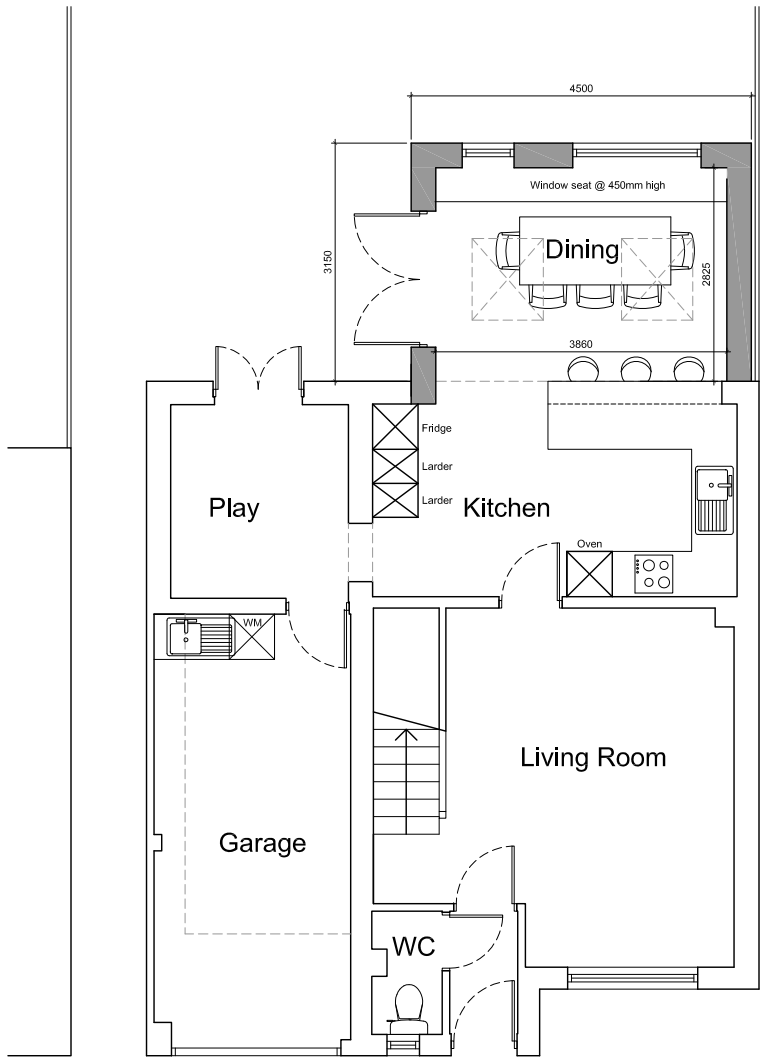

GROUND FLOOR PLAN

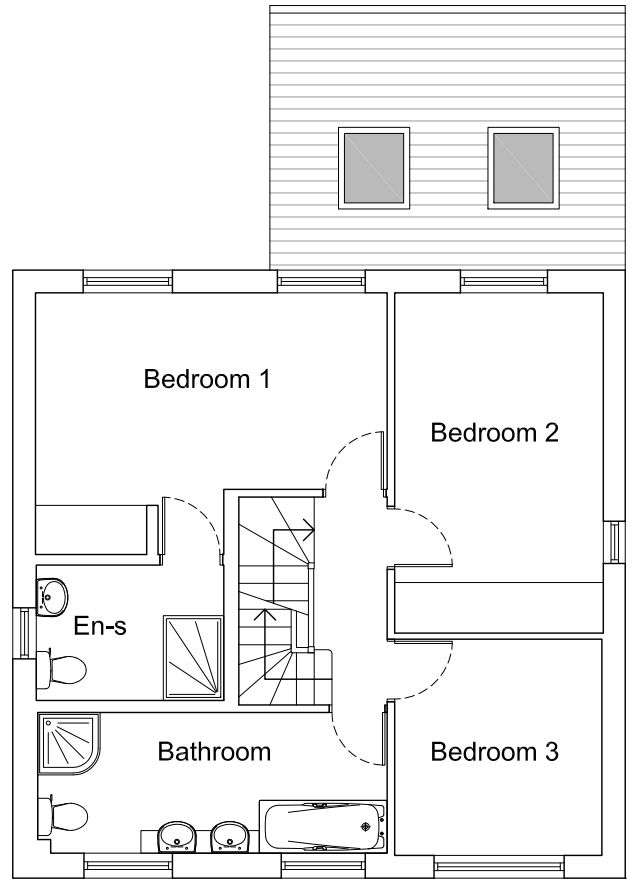

FIRST FLOOR PLAN

PLANNING

Project Address:
37 Britannia Gardens, Hedge End, SO30 2RN

Client:
Mr and Mrs Giles

Drawing:
Proposed Plans

Scale: 1:100 | Date: 12/02/17

Drawing No. 111/101 | Revision -

CL:AD
Craig Lawson : Architectural Design

t. 07896 223 773
e. craiglawson@live.co.uk
w. www.cl-ad.co.uk
a. 24 Langton Close
Winchester, Hampshire
SO22 6RJ

© Craig Lawson Architectural Design Limited 2017