
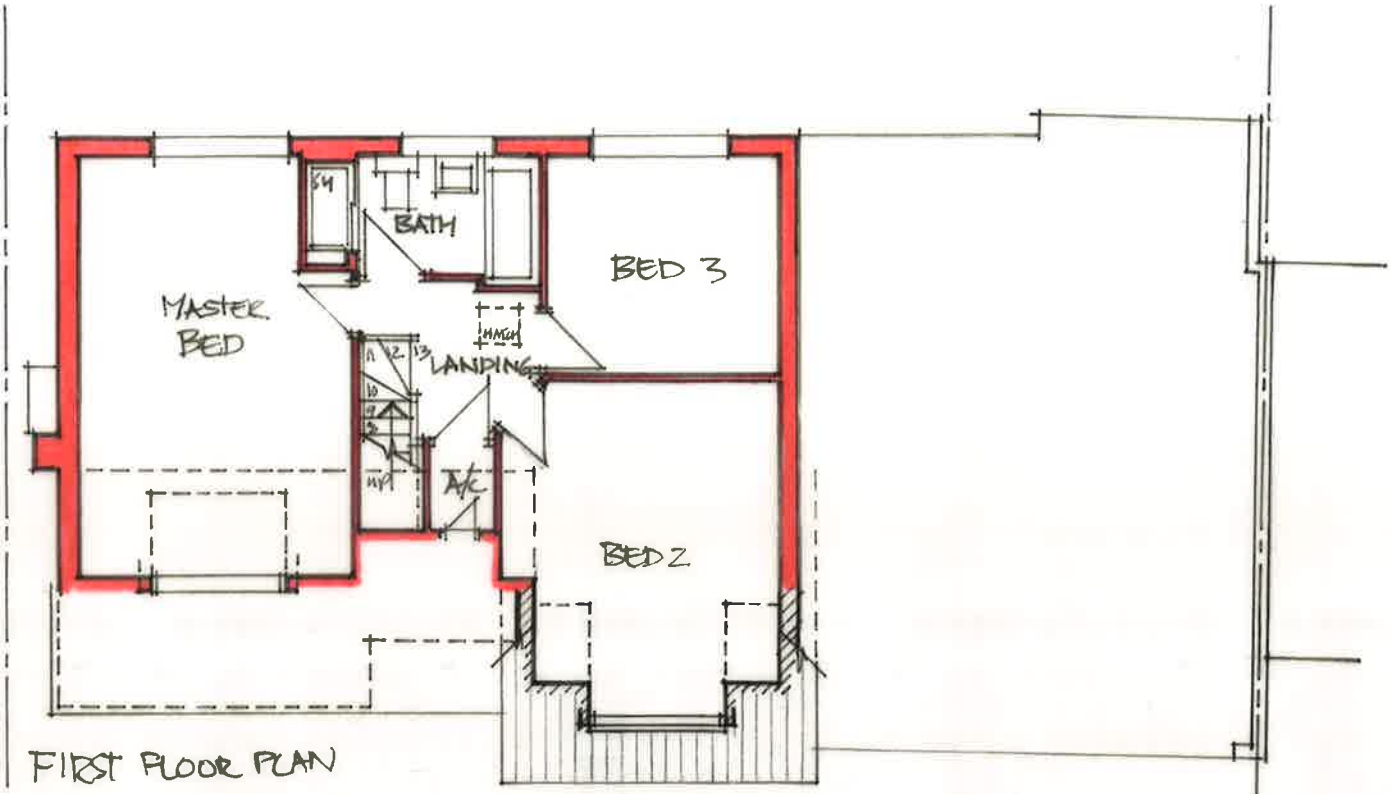


FIRST FLOOR PLAN

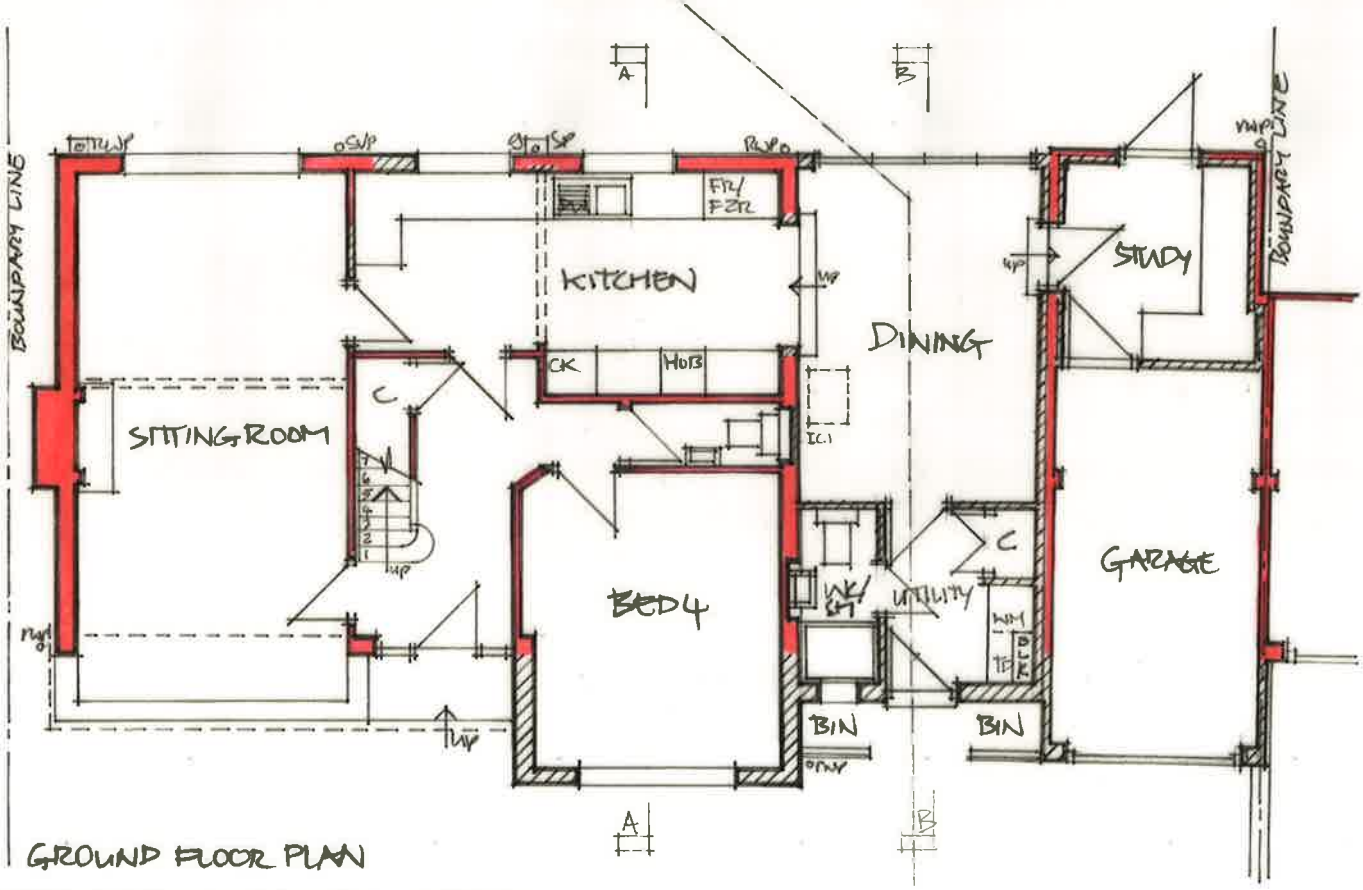

GROUND FLOOR PLAN

B - SEPT 13 - AS SUBMITTED FOR REVISED PLANNING APPROVAL
REV A - MAY 13 - AS SUBMITTED FOR PLANNING APPROVAL

CLIENT	DRAWING TITLE	DRAWING NO	DATE
MR & MRS A. MOORE 12 KENDAL CLOSE, CHANDLERS FORD, HANTS	FLOOR PLANS AS PROPOSED	10 82/5B	OCT 2012
		SCALE 1:100 @ A4 0 1 2 3 4	