
Existing Block Plan - Scale 1:500

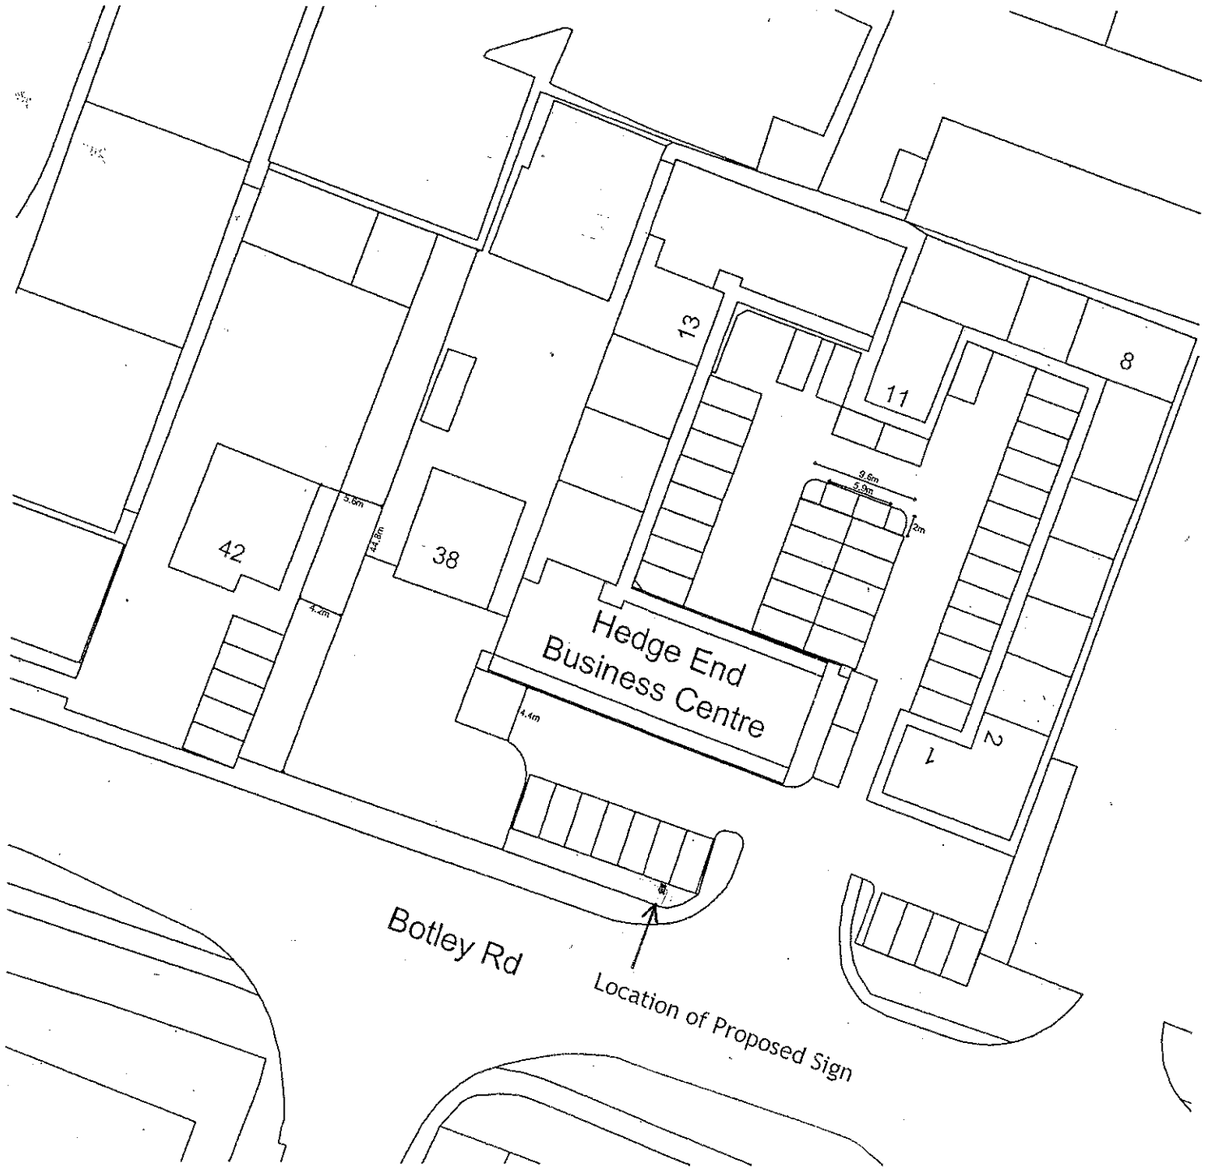

Ordnance Survey, (c) Crown Copyright 2013. All rights reserved. Licence number 100020449

DISCLOSURE:
-ALL NEW AND EXISTING BUILDING WORK DIMENSIONS ARE CRITICAL TO THE CONSTRUCTION PROCESS.
-ALL DIMENSIONS ARE SUBJECT TO ON SITE SURVEY BEFORE BUILDING WORK COMMENCES. DRAWINGS MARKED PRELIMINARY ARE NOT TO BE BUILT OR MANUFACTURED FROM.
-THIS DRAWING IS SUBJECT TO COPYRIGHT OF **GOADSBY & HARDING SURVEY & VALUATION** LTD REPRODUCTION ONLY WITH WRITTEN AUTHORITY.
-ALL STRUCTURAL WORK WHERE MENTIONED ON THIS DRAWING IS SUBJECT TO A QUALIFIED STRUCTURAL AND CIVIL ENGINEER CALCULATIONS BEFORE BUILDING WORK COMMENCES.
-THESE PLANS MAY BE SUBJECT TO 'PLANNING & BUILDING REGULATION APPROVAL' OR ANY OTHER STATUTE IN LAW BEFORE THE COMMENCEMENT OF BUILDING WORKS.
-FOR LEASE PLANS THE DIMENSIONS ARE FOR THE PURPOSE OF SHOWING THE DEMISE LINE AND NOT FOR ROOM LAYOUT.

N

Rev	Description	Date

goadsby

Goadsby CAD Services
Equity & Law House
14-15 Brunswick Place
Southampton
SO15 2AQ
TEL: 023 8022 7337 FAX: 023 8022 7170
E-Mail: josh.hunt@goadsby.com

Project
Site Plan - Parking

Project Address
42 Botley Road, Hedge End, Southampton

FOR THE:
Brookton (2000) Limited

DRAWING TITLE:
BR/BP/SW/01

Approved:

Date: May 2013
Drawn By: SW
Scale: As Indicated @ A3
Drawing No: 01
Revision: A