
RIBA
Chartered Practice

David McPhee Chartered Architect

1 Rutland Drive Mickleover Derby DE3 9FW Tel- 01332 988279 E mail- dave@davidmcpheearchitect.co.uk

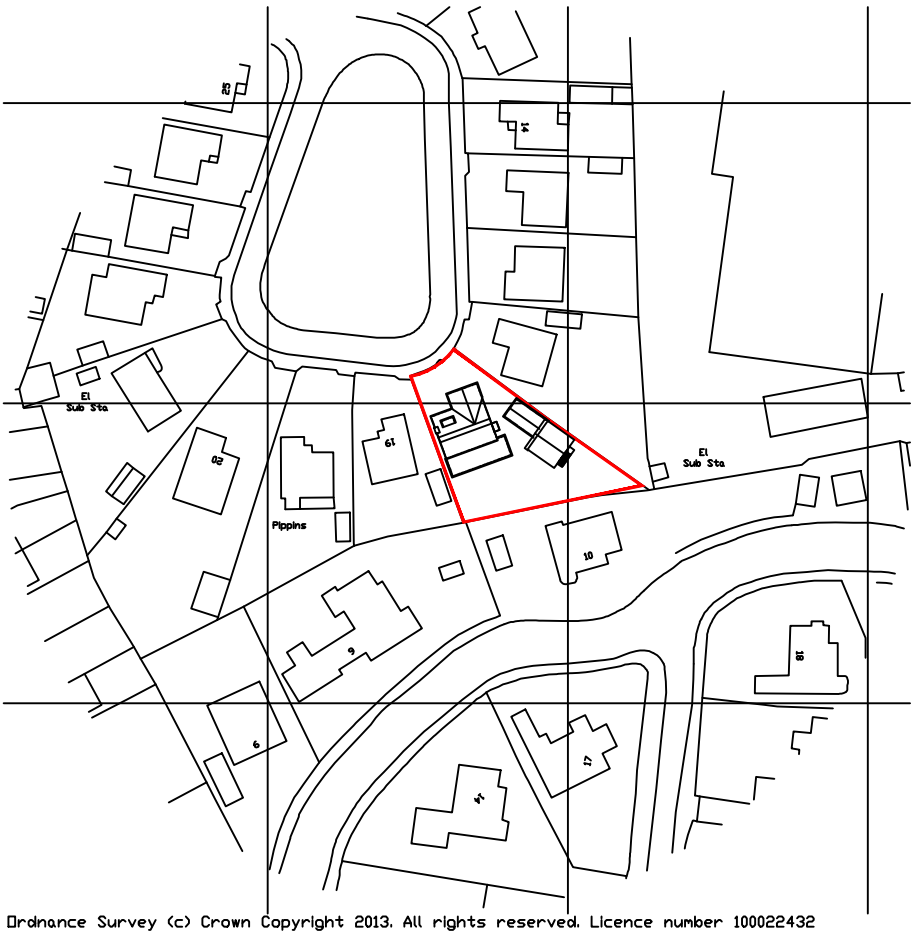

Ordnance Survey (c) Crown Copyright 2013. All rights reserved. Licence number 100022432

NORTH

0 20 100metres

SITE LOCATION PLAN SCALE 1:1250
Area of site edged RED is 541M2 approx.

PROJECT NAME Alterations to Dwelling 18 Oakwood Way Hamble-le-Rice Southhampton			JOB NO. DMA13-021
DRAWING TITLE Scheme Design 01 Location Plan as Proposed.			DWG NO. SK 81 02
SCALE 1:1250	DRAWN BY DMcPhee	DATE 20 06 14	REV. --

This drawing is copyright
Contractor must check all dimensions on site, working only from grid & figure dimensions.
Any discrepancies are to be reported to the designer before work commences.