HAMPSHIRE CARNIVOROUS PLANTS
STROUDWOOD NURSERY,
STROUDWOOD LANE
LOWER UPHAM SO32 1HG

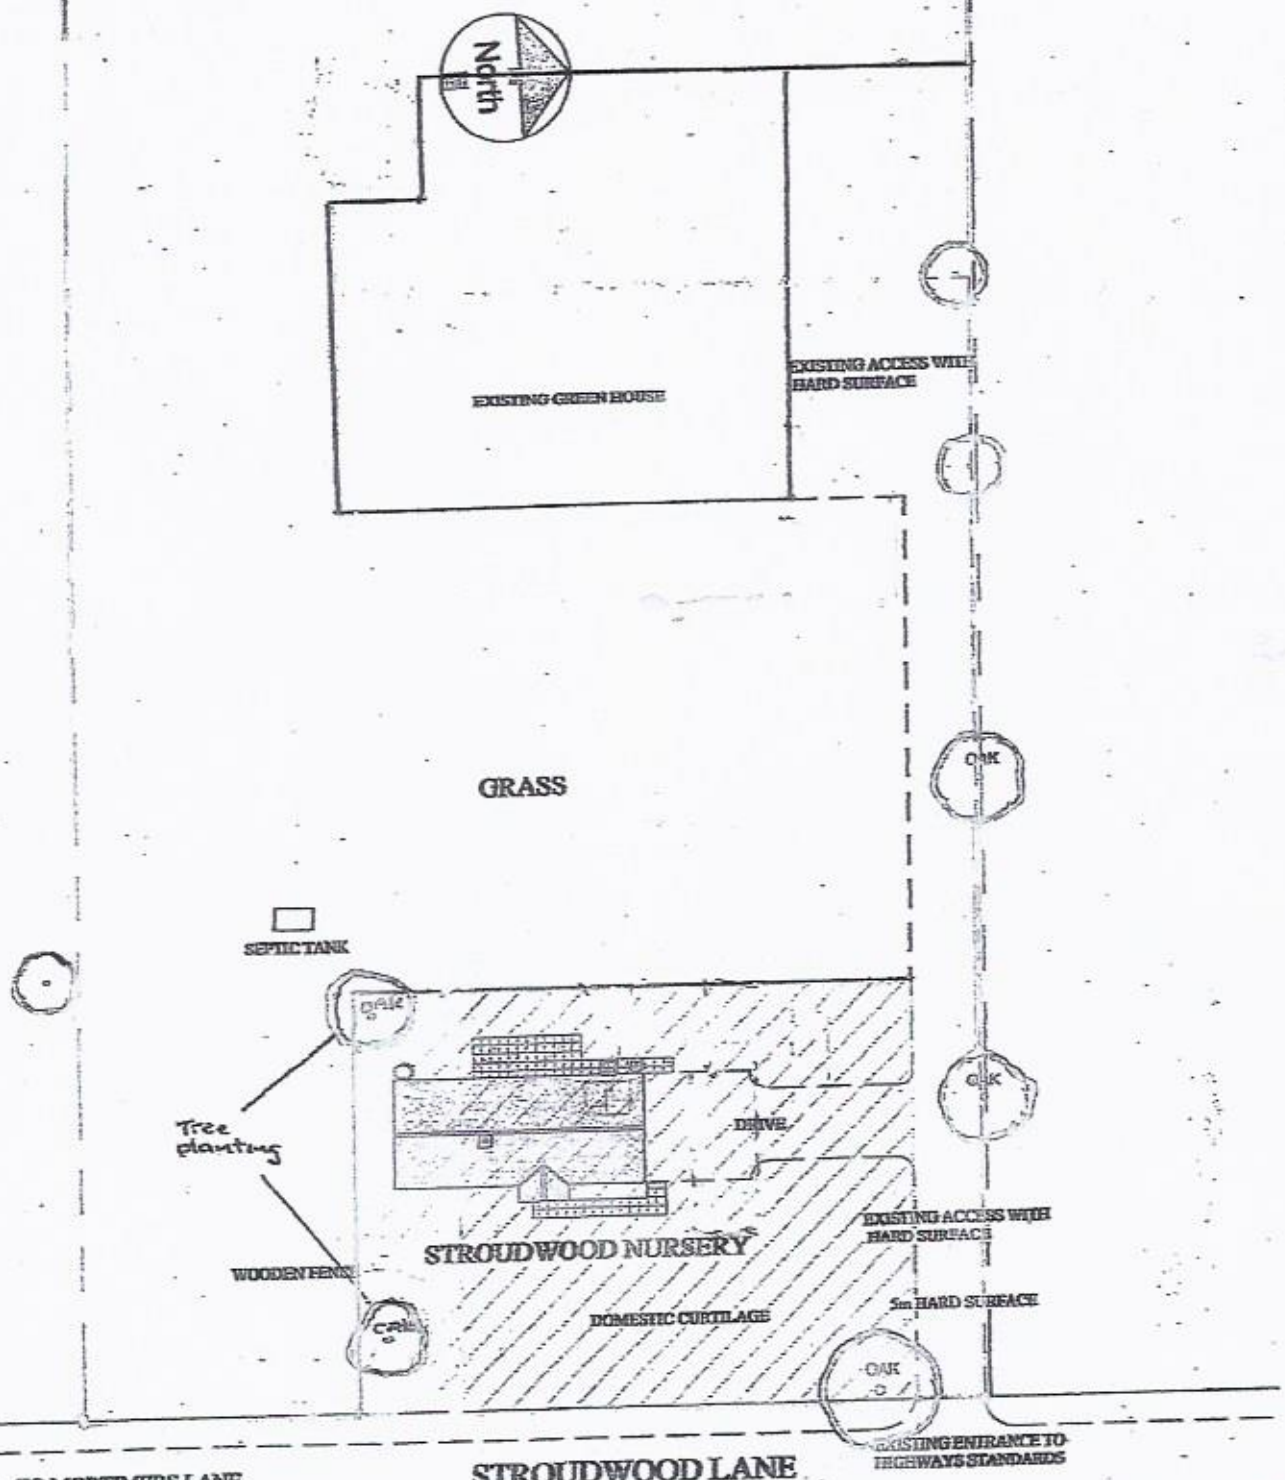

1:500
SITE PLAN
EXISTING