

No.72 Harbourne Gardens, West End, Southampton, Hampshire


NOTES:
The contractor, sub-contractor or supplier is to check all relevant dimensions, levels, existing structure and materials together with existing service runs prior to commencing the works.
ANY DISCREPANCIES ARE TO BE BROUGHT TO THE ATTENTION OF THE ARCHITECTURAL DESIGNER.
© This drawing is copyright and may not be copied, traced, altered or reproduced without the express written permission of The Architectural Designer

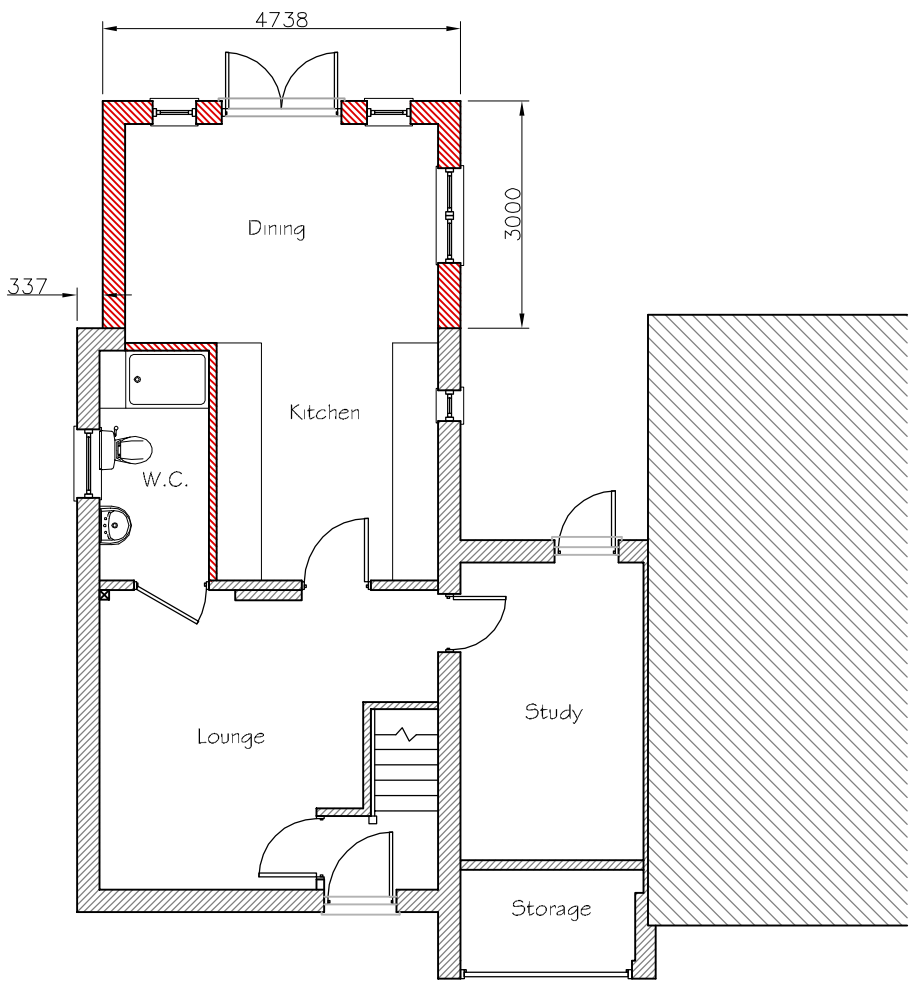

Proposed Ground Floor Plan 1:100 @ A3

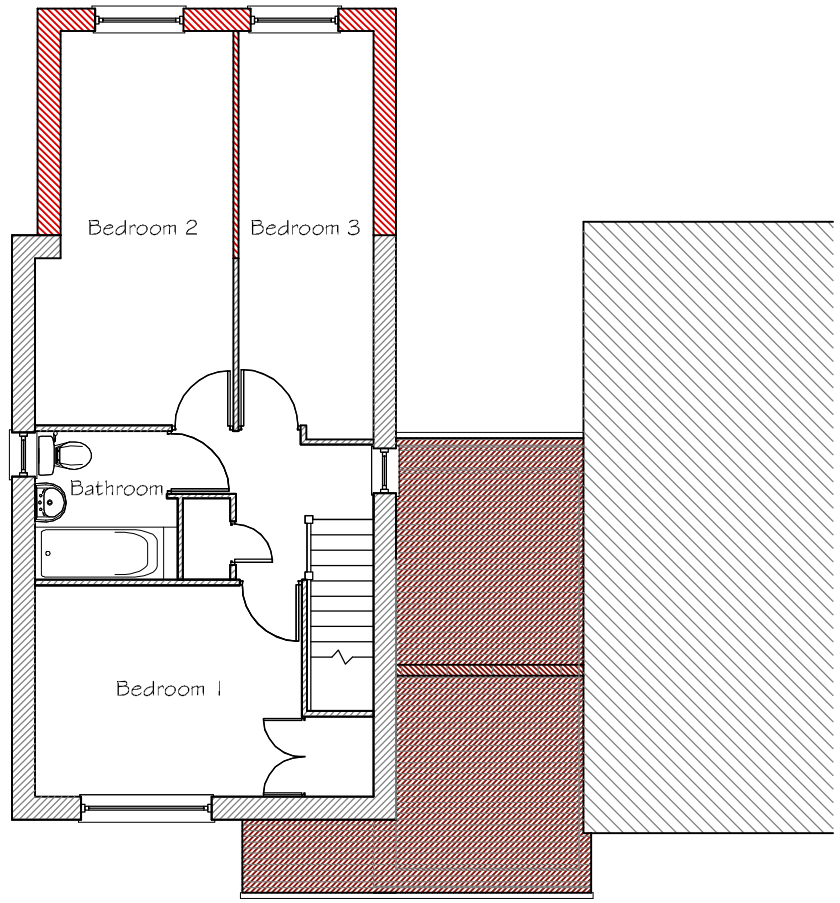

Proposed First Floor Plan 1:100 @ A3

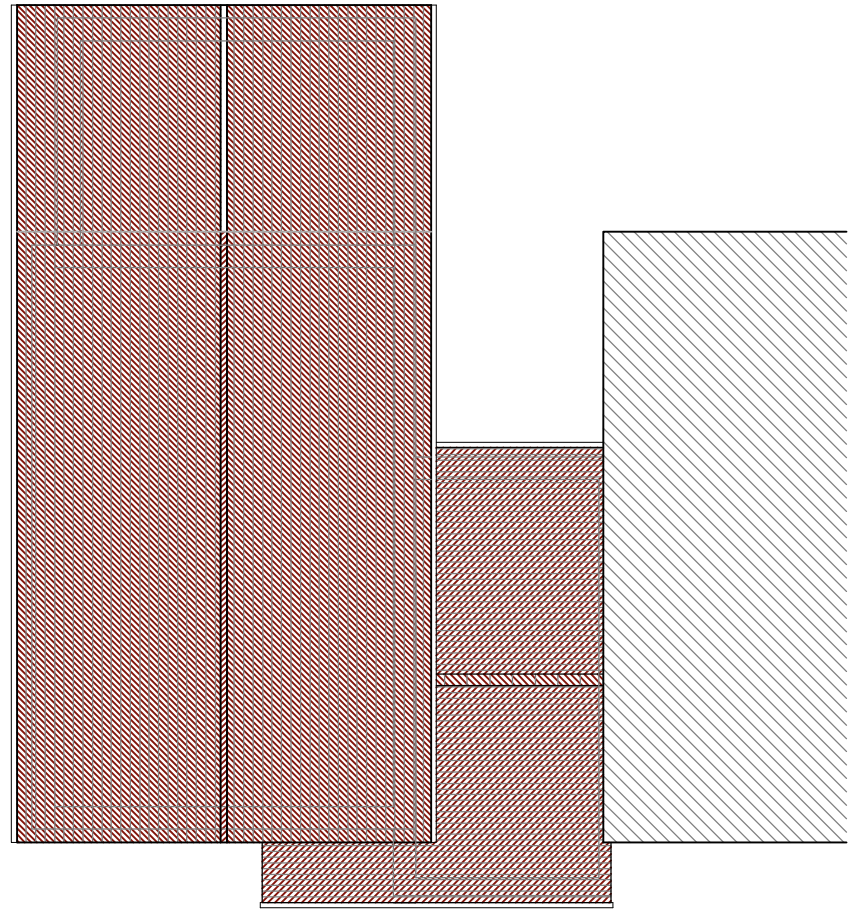

Proposed Roof Plan 1:100 @ A3

L.M.D.
L.M.D. DESIGNS
ARCHITECTURAL
& INTERIOR DESIGN

42 Orchardlea,
Swanmore,
Hampshire SO32 2QZ

Tel: (01489) 893876
Email: simonlevoi@aol.com

Job Title
No.72 Harbourne Gardens
West End, Southampton, Hampshire

Client
Mr & Mrs Waghorn

Drawing Title
Planning
Floor & Roof Plans
Proposed

CAD REF: 212353-72-HalbourneWay.dwg Scale 1:100

Drawn SLV Amended *** Checked *** Date Aug '12

Job No. 212353 Drg. No. 105 Rev.

Metres
0 1 2 3 4 5
Scale 1:100