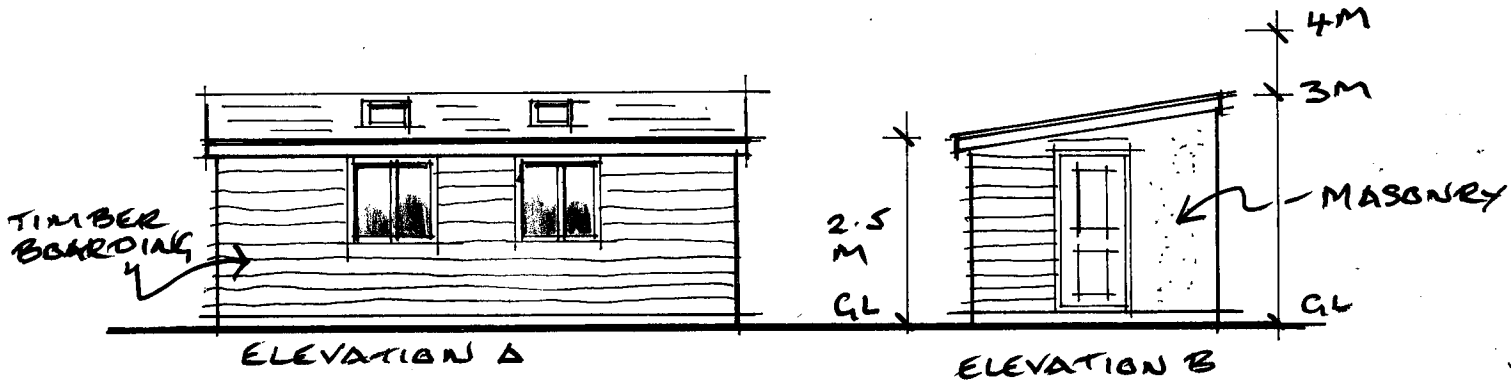

SCALE 1/100

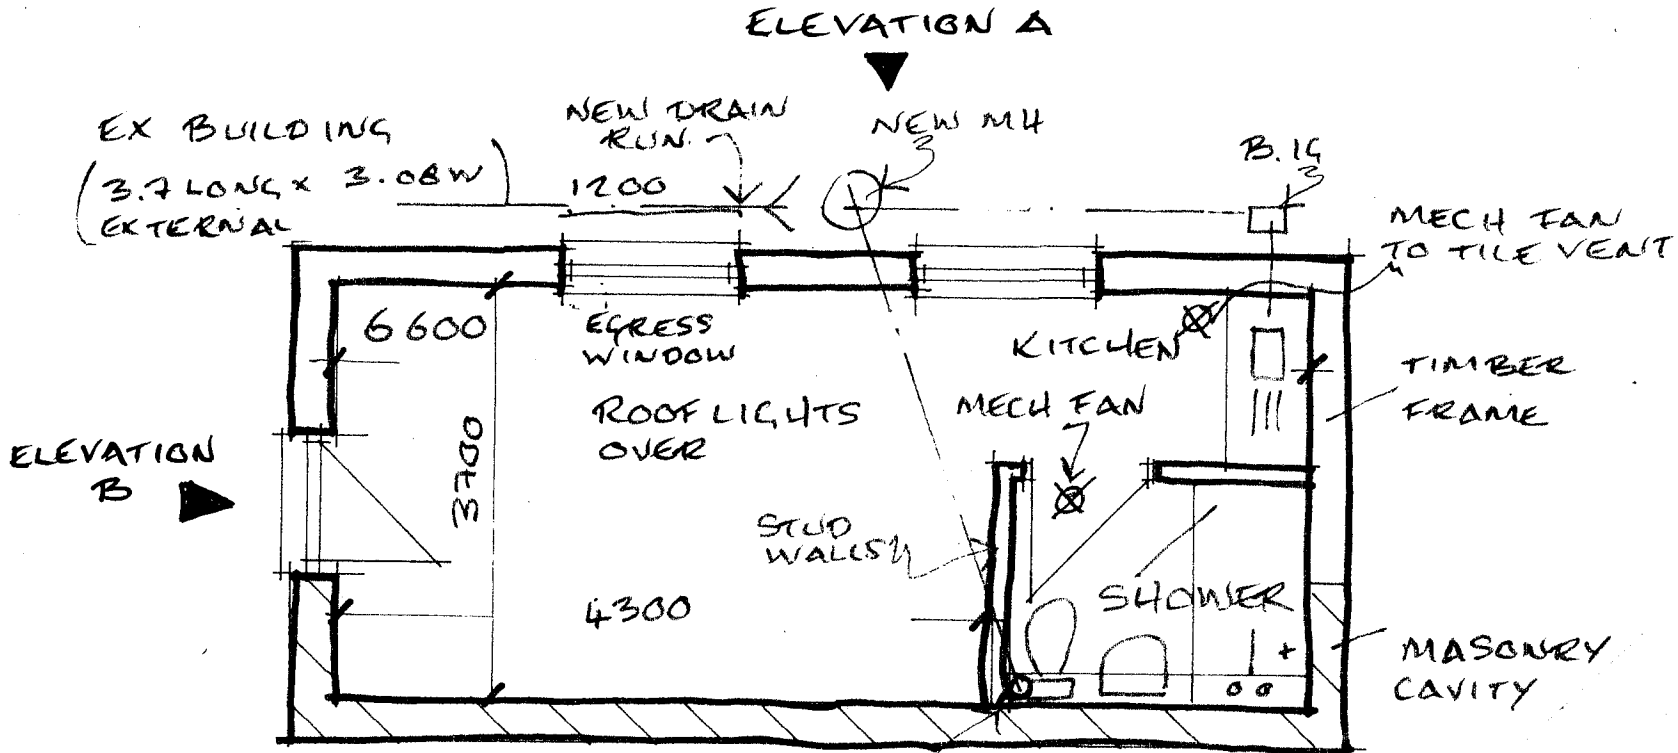

SCALE 1/50

351 FAIR OAK ROAD