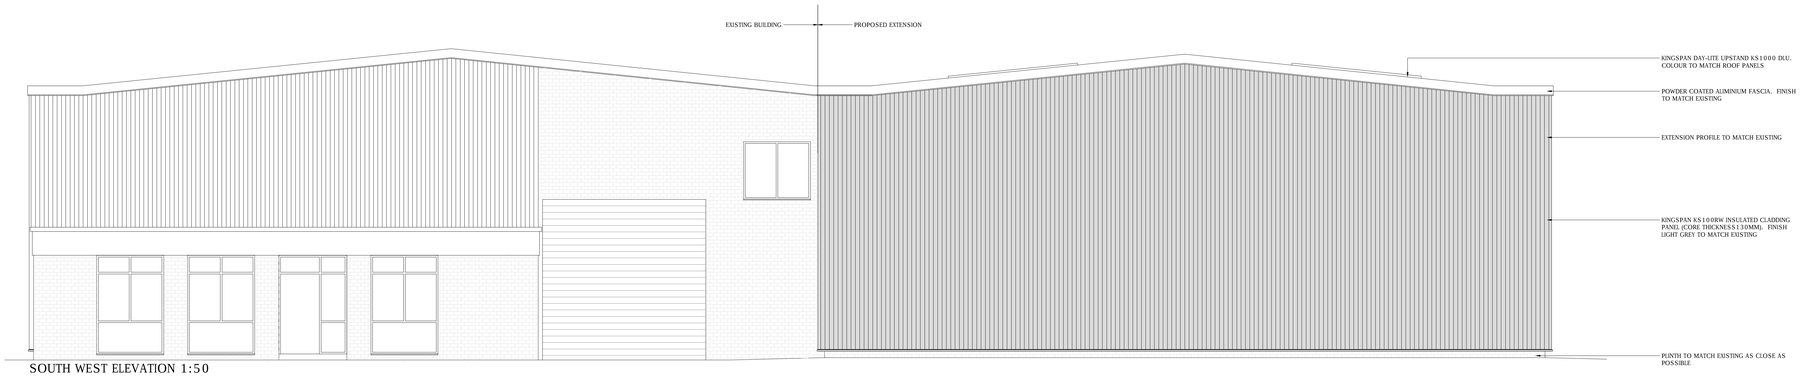

SOUTH WEST ELEVATION 1:50

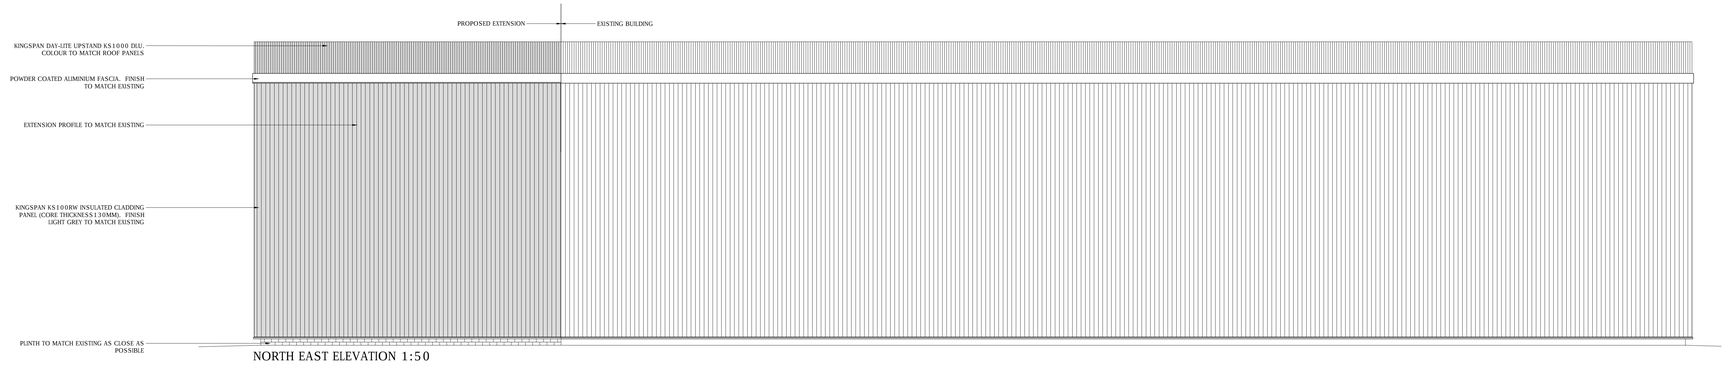

NORTH EAST ELEVATION 1:50

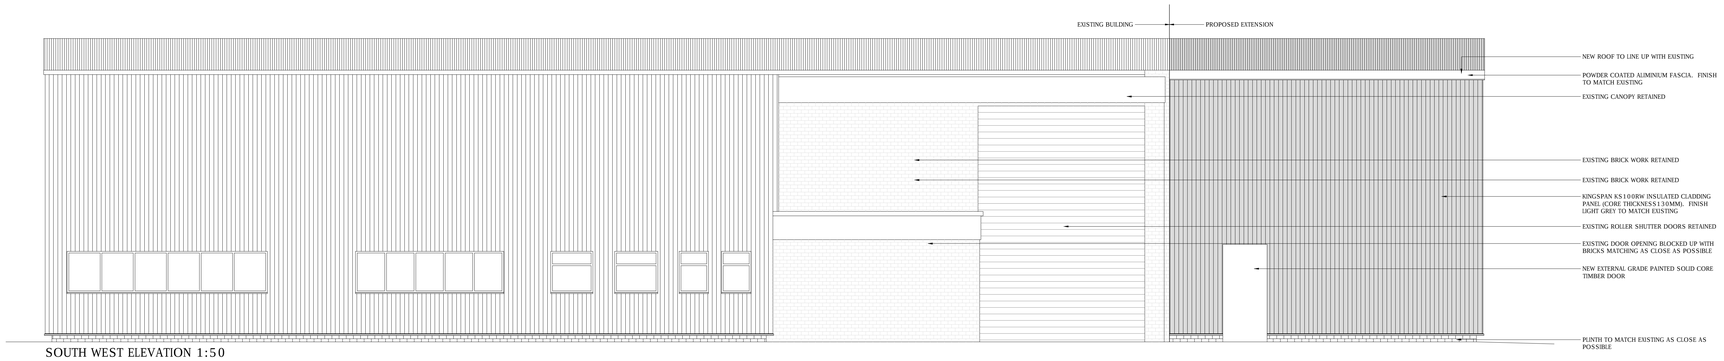

SOUTH WEST ELEVATION 1:50

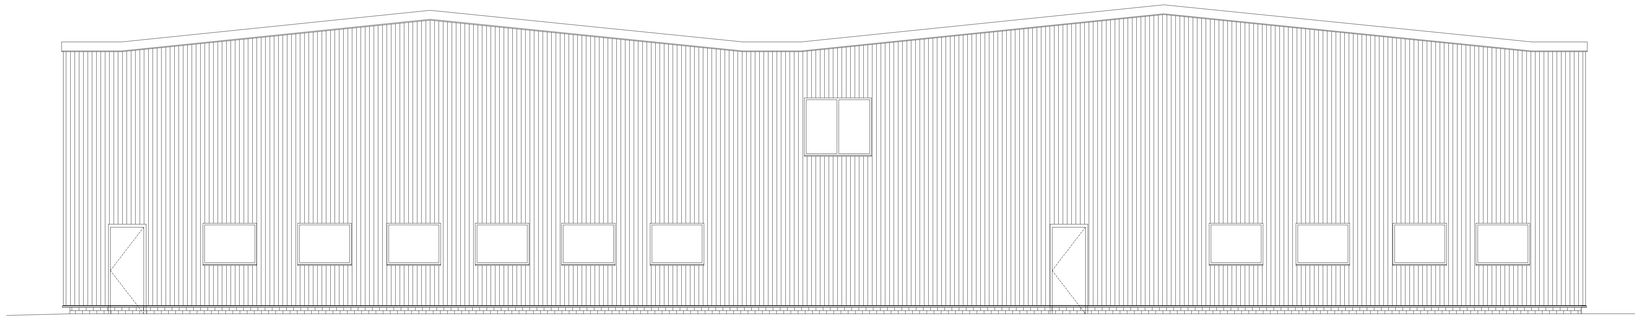

NORTH WEST ELEVATION 1:50

LEGEND

ITEMS CLOUDED WITH A DASHED LINE ARE TO BE CONFIRMED, ARE SUBJECT TO DETAILED DESIGN OR CAN BE EXPECTED TO CHANGE.

REVISION CLOUD HIGHLIGHTING ITEMS CHANGED SINCE PREVIOUS ISSUE OF DRAWING.

REV:	DATE:	DESCRIPTION:	DR	CHK
-	-	-	-	-

OTHER THAN FOR THE PURPOSES OF PLANNING, DO NOT SCALE THESE DRAWINGS. USE WRITTEN DIMENSIONS ONLY. ALL DIMENSIONS TO BE CHECKED ON SITE PRIOR TO COMMENCEMENT OF WORK.

THIS DRAWING IS THE COPYRIGHT OF SIMPSON HILDER ASSOCIATES LIMITED AND MAY NOT BE REPRODUCED, COPIED OR ALTERED IN ANY WAY WITHOUT WRITTEN AUTHORITY

SIMPSON HILDER
ASSOCIATES LIMITED
67a High Street Lyndhurst
Hampshire SO43 7BE
T: 023 80 283798
F: 023 80 283688
E: sha@simpsonhilder.co.uk
www.simpsonhilder.co.uk

elevations

DRAWING STATUS: PLANNING

Falcon precision ltd
victory close
chandlers ford ind est
hampshire
so53 4bu

DATE:	DRAWN BY:
DECEMBER 2016	JM
PAPER SIZE:	CHECKED: / DATE CHECKED:
1:50	
JOB NO:	DRAWING NO: / REVISION:
8039	006

SCALE 1:5 0 50 100 150 200 mm
SCALE 1:10 0 100 200 300 400 mm
SCALE 1:20 0 200 400 600 800 mm
SCALE 1:50 0 0.5 1 1.5 2 m
SCALE 1:100 0 1 2 3 4 m
SCALE 1:200 0 2 4 6 8 m
SCALE 1:500 0 5 10 15 20 m
SCALE 1:1250 0 10 20 30 40 50 m