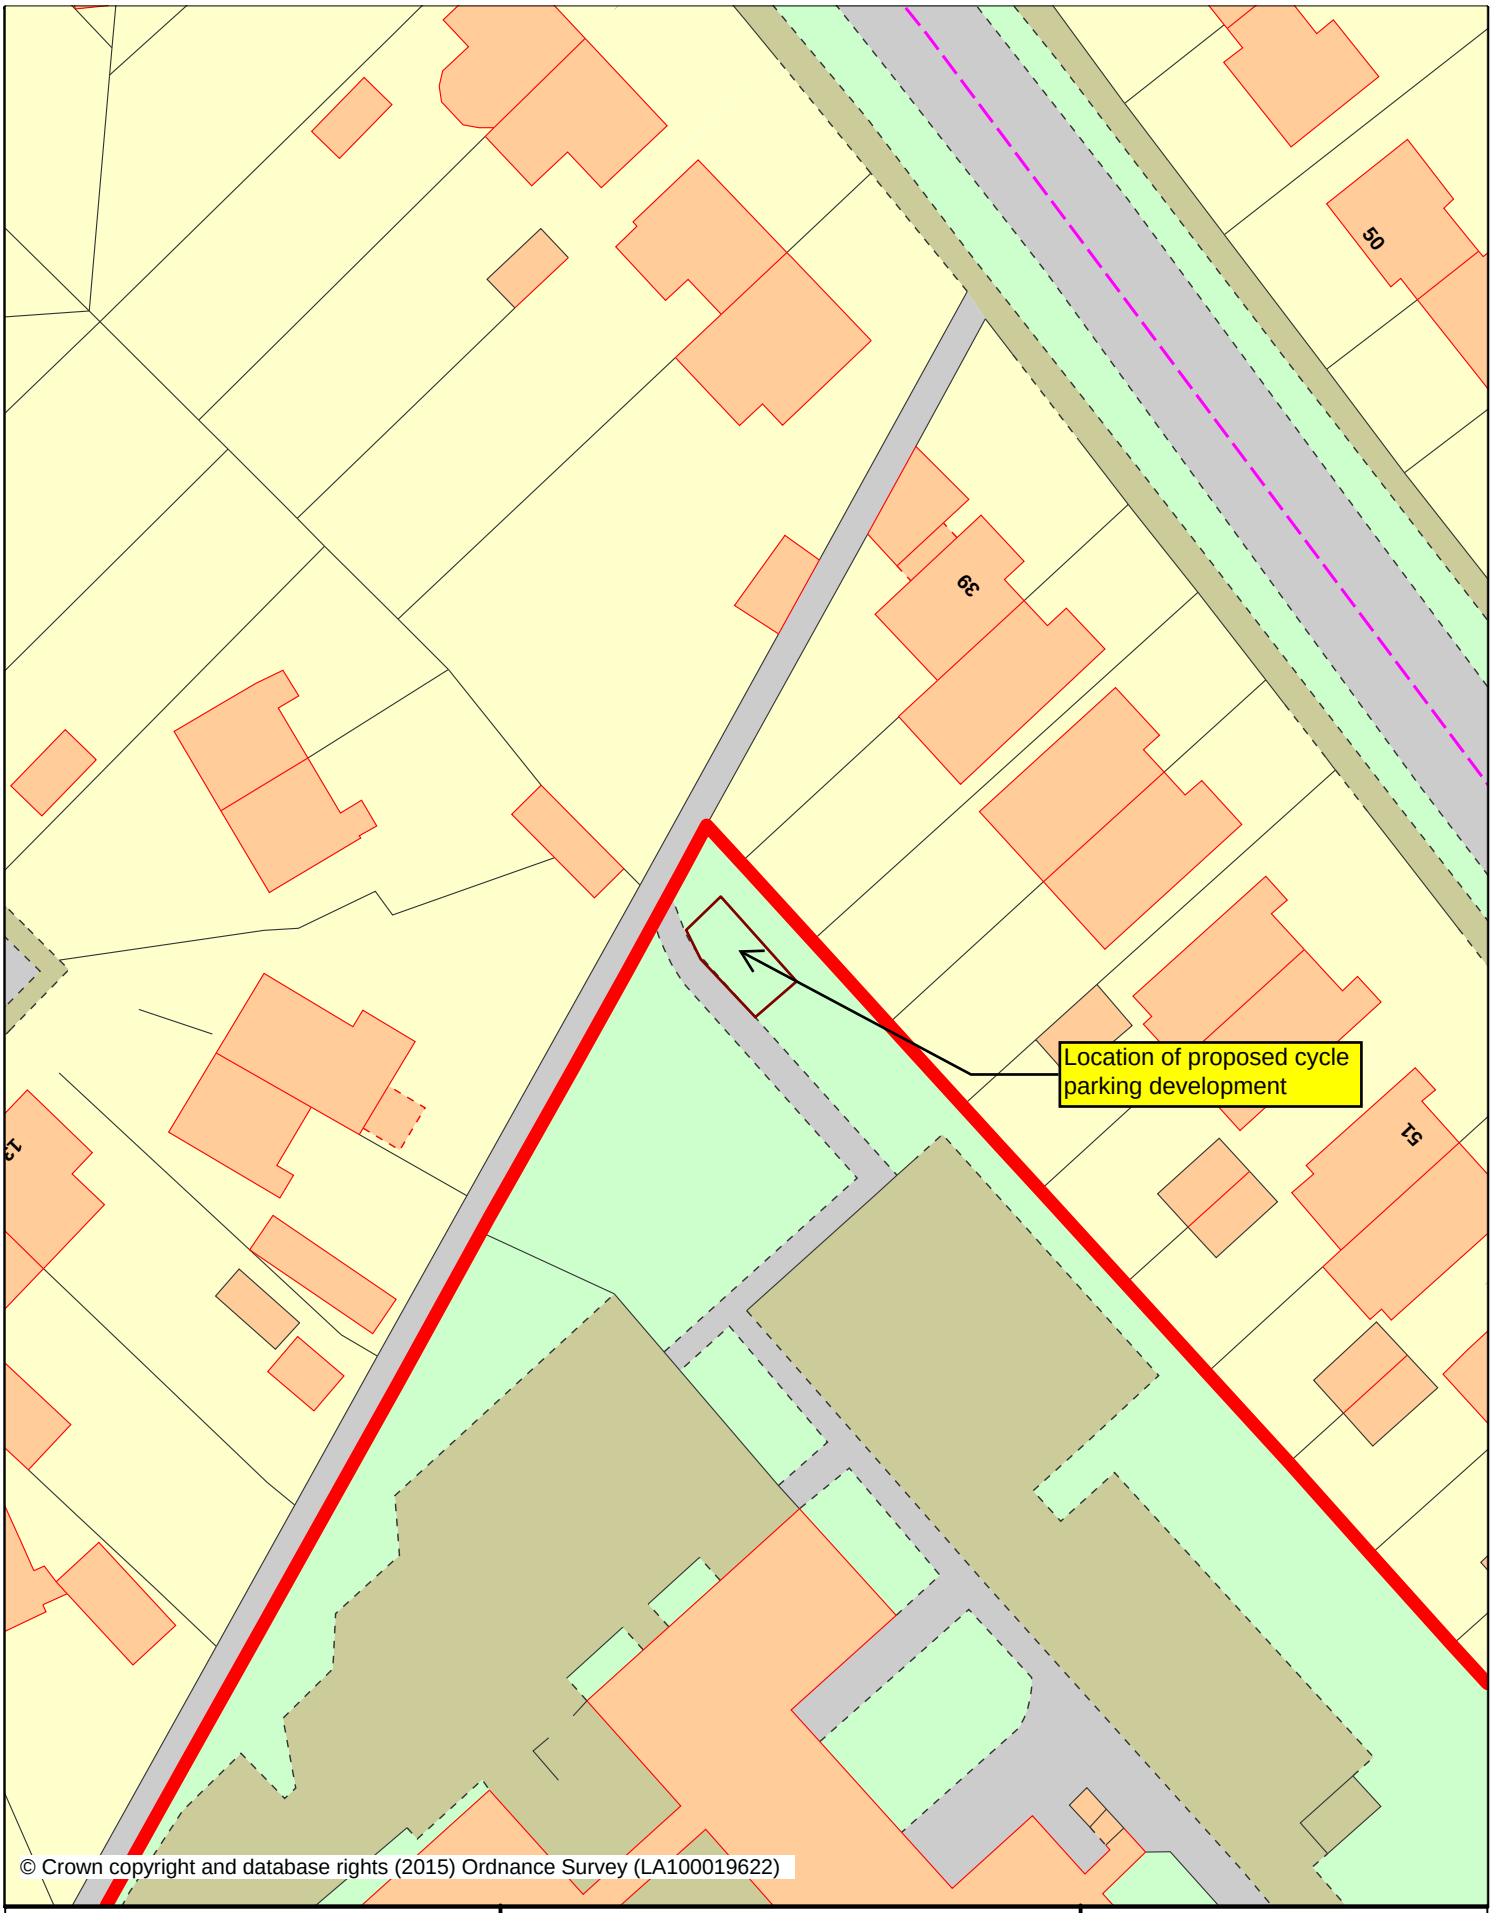

© Crown copyright and database rights (2015) Ordnance Survey (LA100019622)

EASTLEIGH BOROUGH COUNCIL

Transportation and Engineering

Title:

Fryern Infant School- 1:500
Location Plan

Scale:
1:500

Map Ref:
SU4420NW

Date:
18/05/2015

N