



FRONT ELEVATION
(East facing)



SIDE ELEVATION
(North facing)

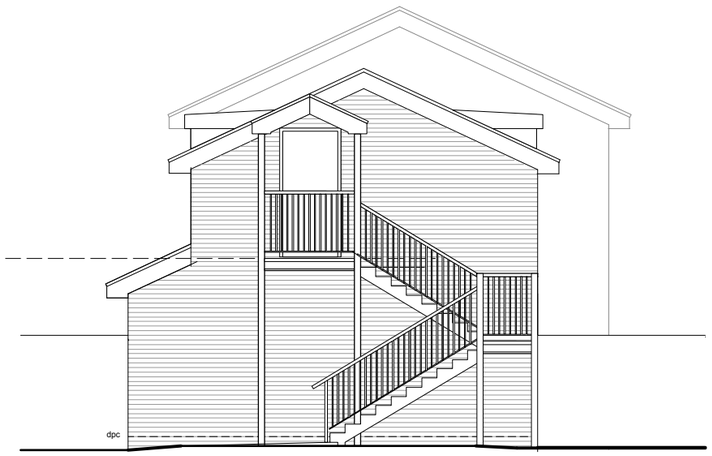

REAR ELEVATION
(West facing)

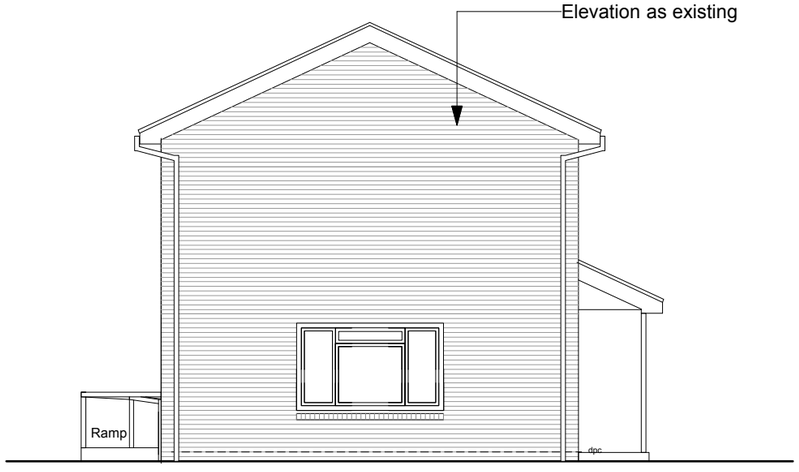

SIDE ELEVATION
(South facing)

0m 1m 2m 3m 4m 5m

This drawing is copyright ©2015.

Project	Drawing	Date	Job No. / Dwg No.	Rev
First floor extension **4A Telegraph Road** **West End** **Southampton SO30 3EJ**	**PROPOSED ELEVATIONS**	JAN 2017 Scale 1:100@A3	**1890 – 08**	**A**

DAVID SAYER & ASSOCIATES LTD
CHARTERED ARCHITECTS
The Manor Farm, 124 Manor Road North, Thames Ditton ,Surrey KT7 OBH
Tel: 020 8398 6122 Fax: 020 8398 9698 Email: admin@davidsayer.co.uk