Project: Cherry Hill, Long Lane Bursledon, Southampton, SO31 8DA	Dwg Title: Site Location Plan	BPS Consulting Seafields Dodwell Lane Bursledon Southampton SO31 1DJ
	Dwg No: SK/01 / Revision: -	Phone: 023 8040 4017 Mobile: 07915 604293 Fax: 023 8040 4017 Email: enquires@bps-consulting.co.uk www.bps-consulting.co.uk
Client: Mrs H Moneypenny	Date: Feb 2012 / By: RJN / Scale: 1:1250	Building Design and Construction Consultants

The Copyright of this drawing belongs soley to BPS Design Consultants Ltd. It should not be copied or reproduced without consent from BPS Consulting.

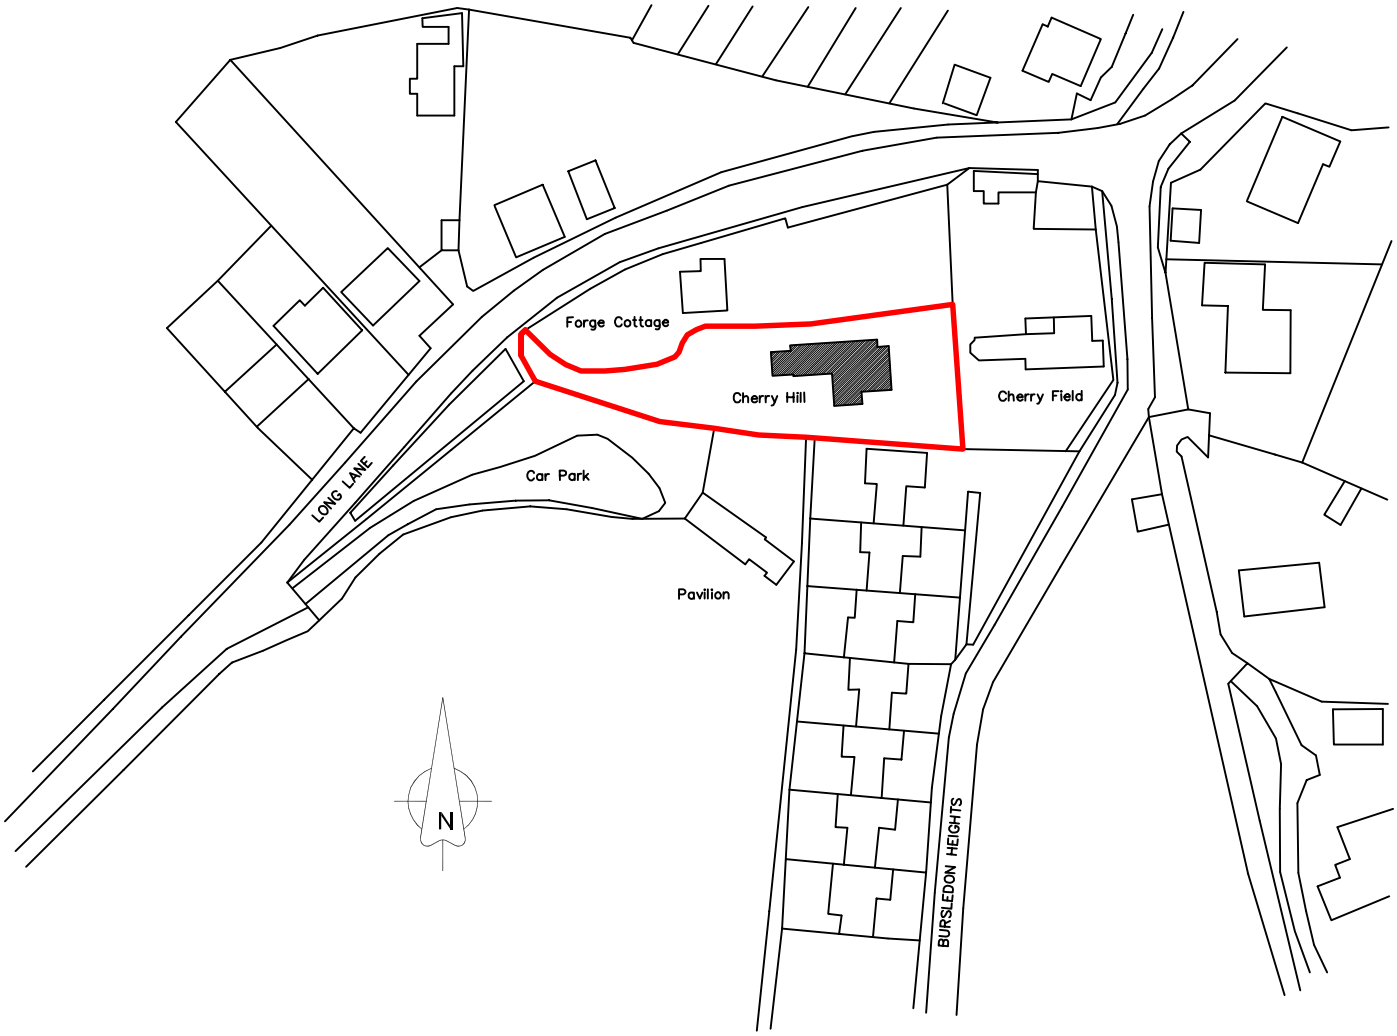

Location Plan 1:1250

© Crown copyright (2012). All rights reserved.
Lisence Number 100046928