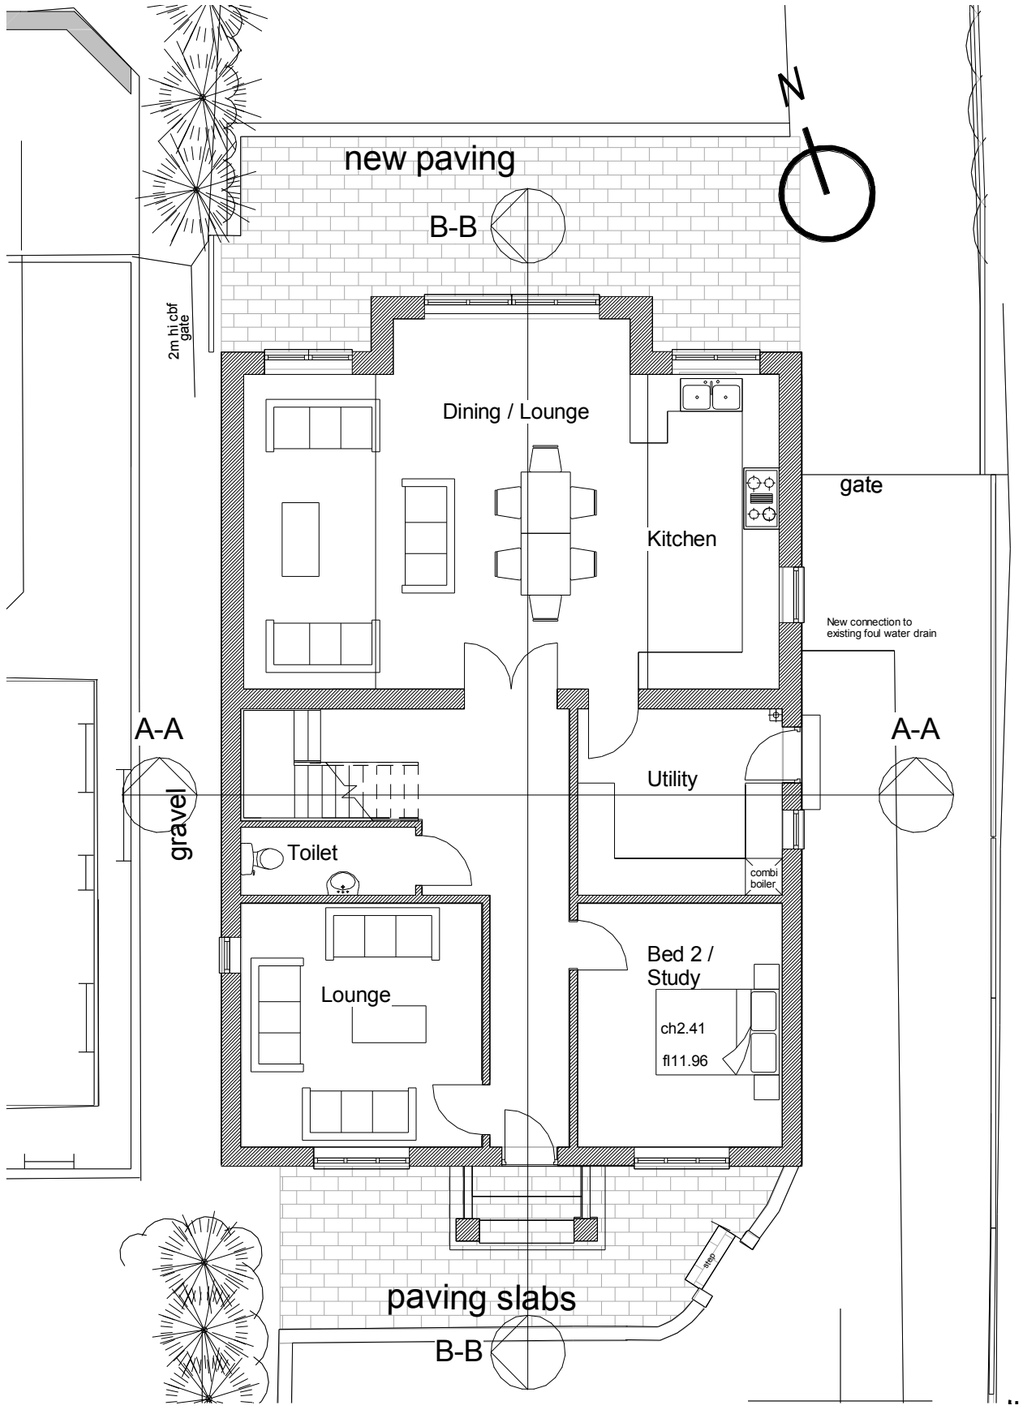

1 Ground Floor Plan

1 : 100

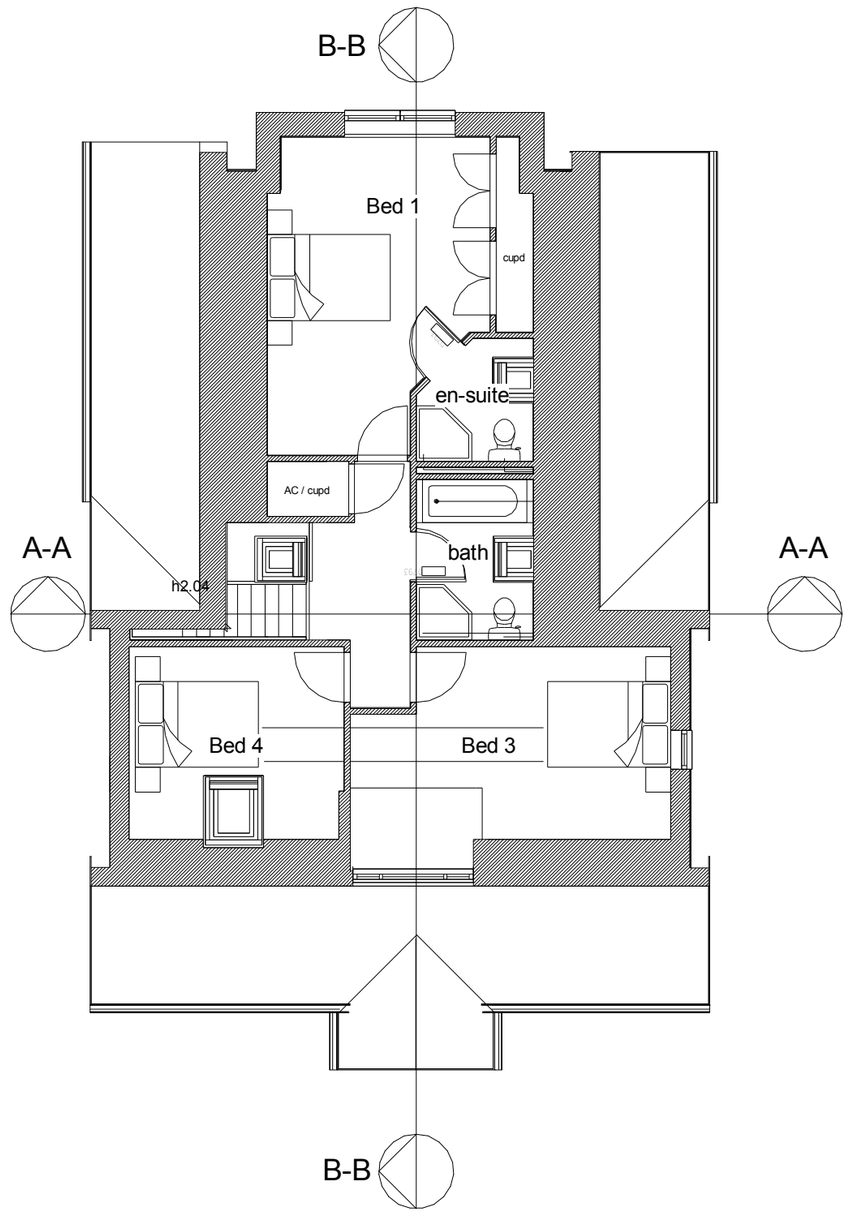

2 First Floor Plan

1 : 100

0 5m

apDESIGNS

5 Napoleon House
15 Waterloo Road
Southampton
S015 3AQ

Tel: 07973265678
E-mail: adi.puplampu@yahoo.co.uk

No.	Description	Date
Rev . A -	Reduced the height of the extended roof to make extension subservient to existing.	23.06.12

Client: Mr and Mrs J Reed

Address: 250 Leigh Road, Eastleigh

Proposed Ground and First Floor Plans

Project number	010412	Drawing No - P02	
Date	06/04/12		
Drawn by	ap		
Checked by	Checker	Scale	1 : 100

23/06/2012 12:35:47