


REV A - MAY 13 AS SUBMITTED FOR PLANNING APPROVAL
B - SEPT 13 - AS SUBMITTED FOR REVISED PLANNING APPROVAL

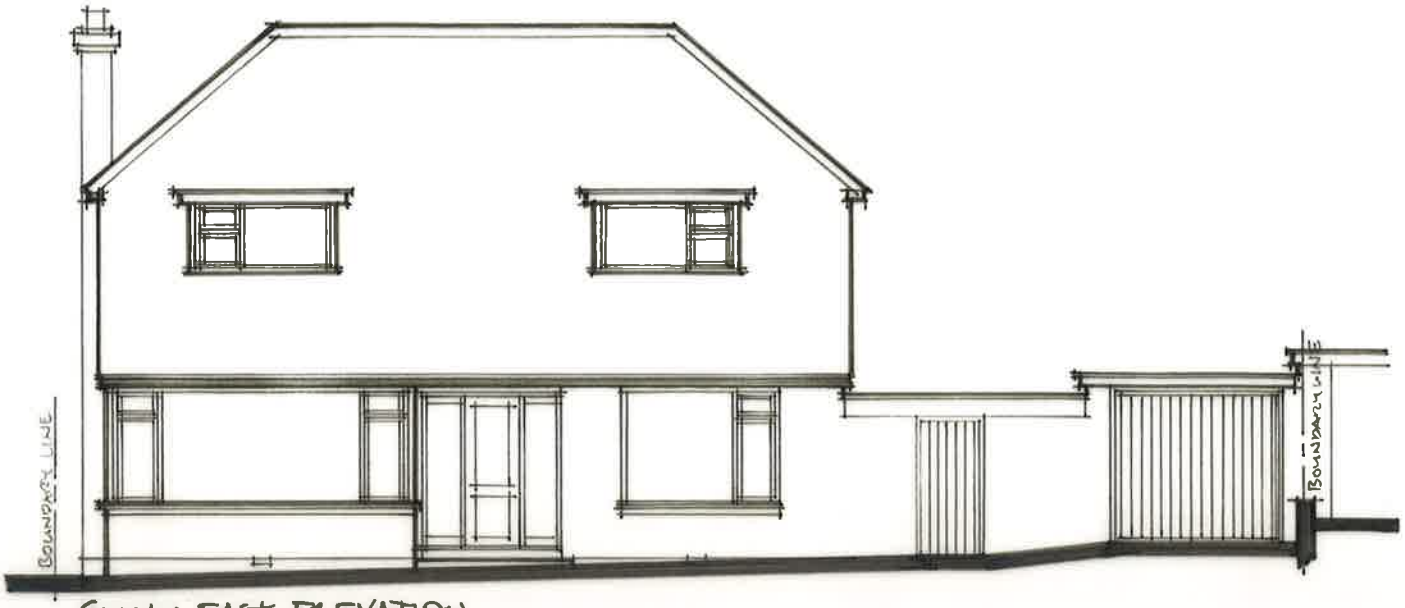


SOUTH EAST ELEVATION

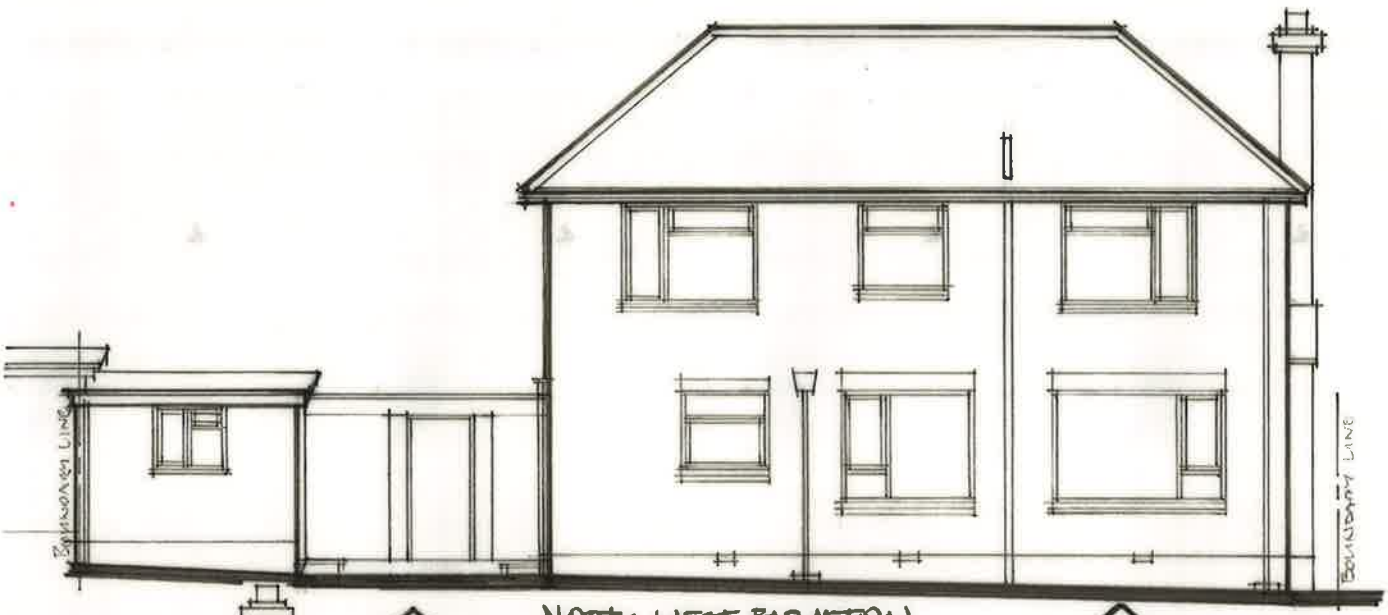

NORTH WEST ELEVATION

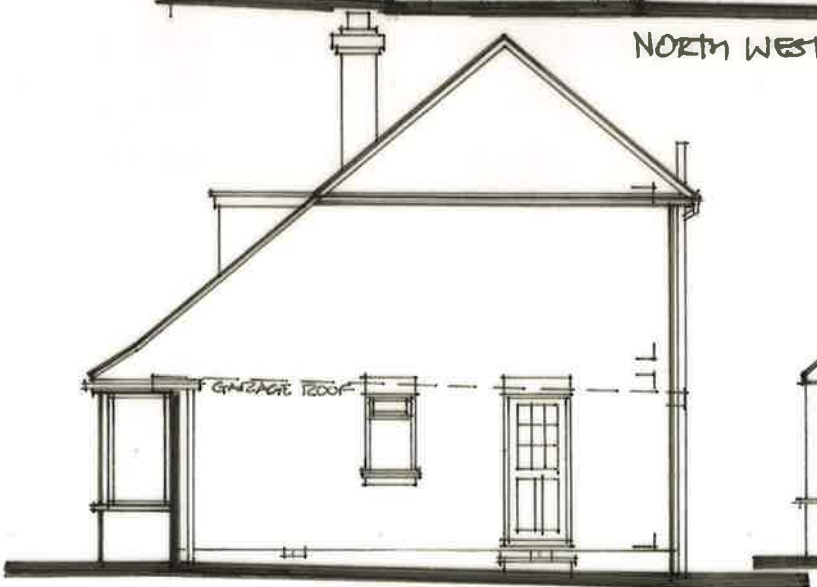

NORTH EAST ELEVATION

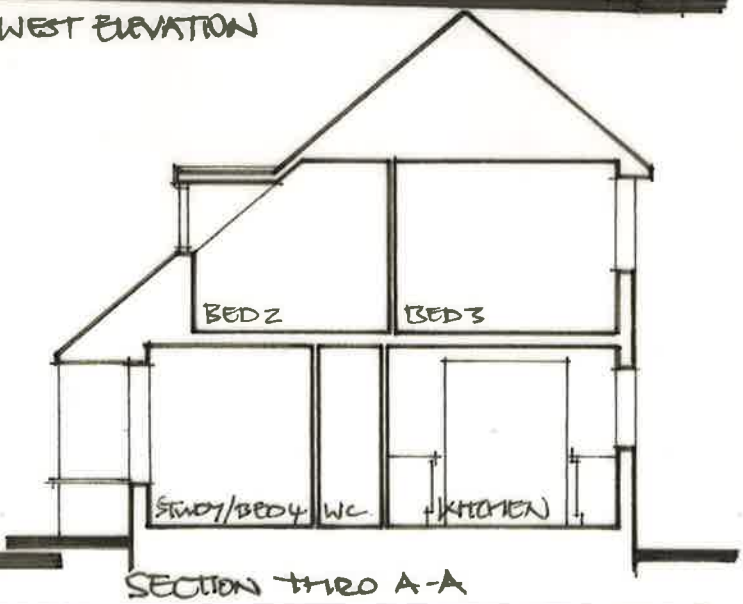

SECTION THRO A-A

CLIENT	DRAWING TITLE	DRAWING Nº	DATE
Mr & Mrs A. Moore 12 Kendal Close, Chandlers Ford, Hants	ELEVATIONS AS EXISTING	1082/3B	OCT 2012
		SCALE 1:100 @ A4 0 1 2 3 4	