
SITE BLOCK PLAN

SCALE 1 : 500

10.0M
2.0 4.0 6.0 8.0
1.0

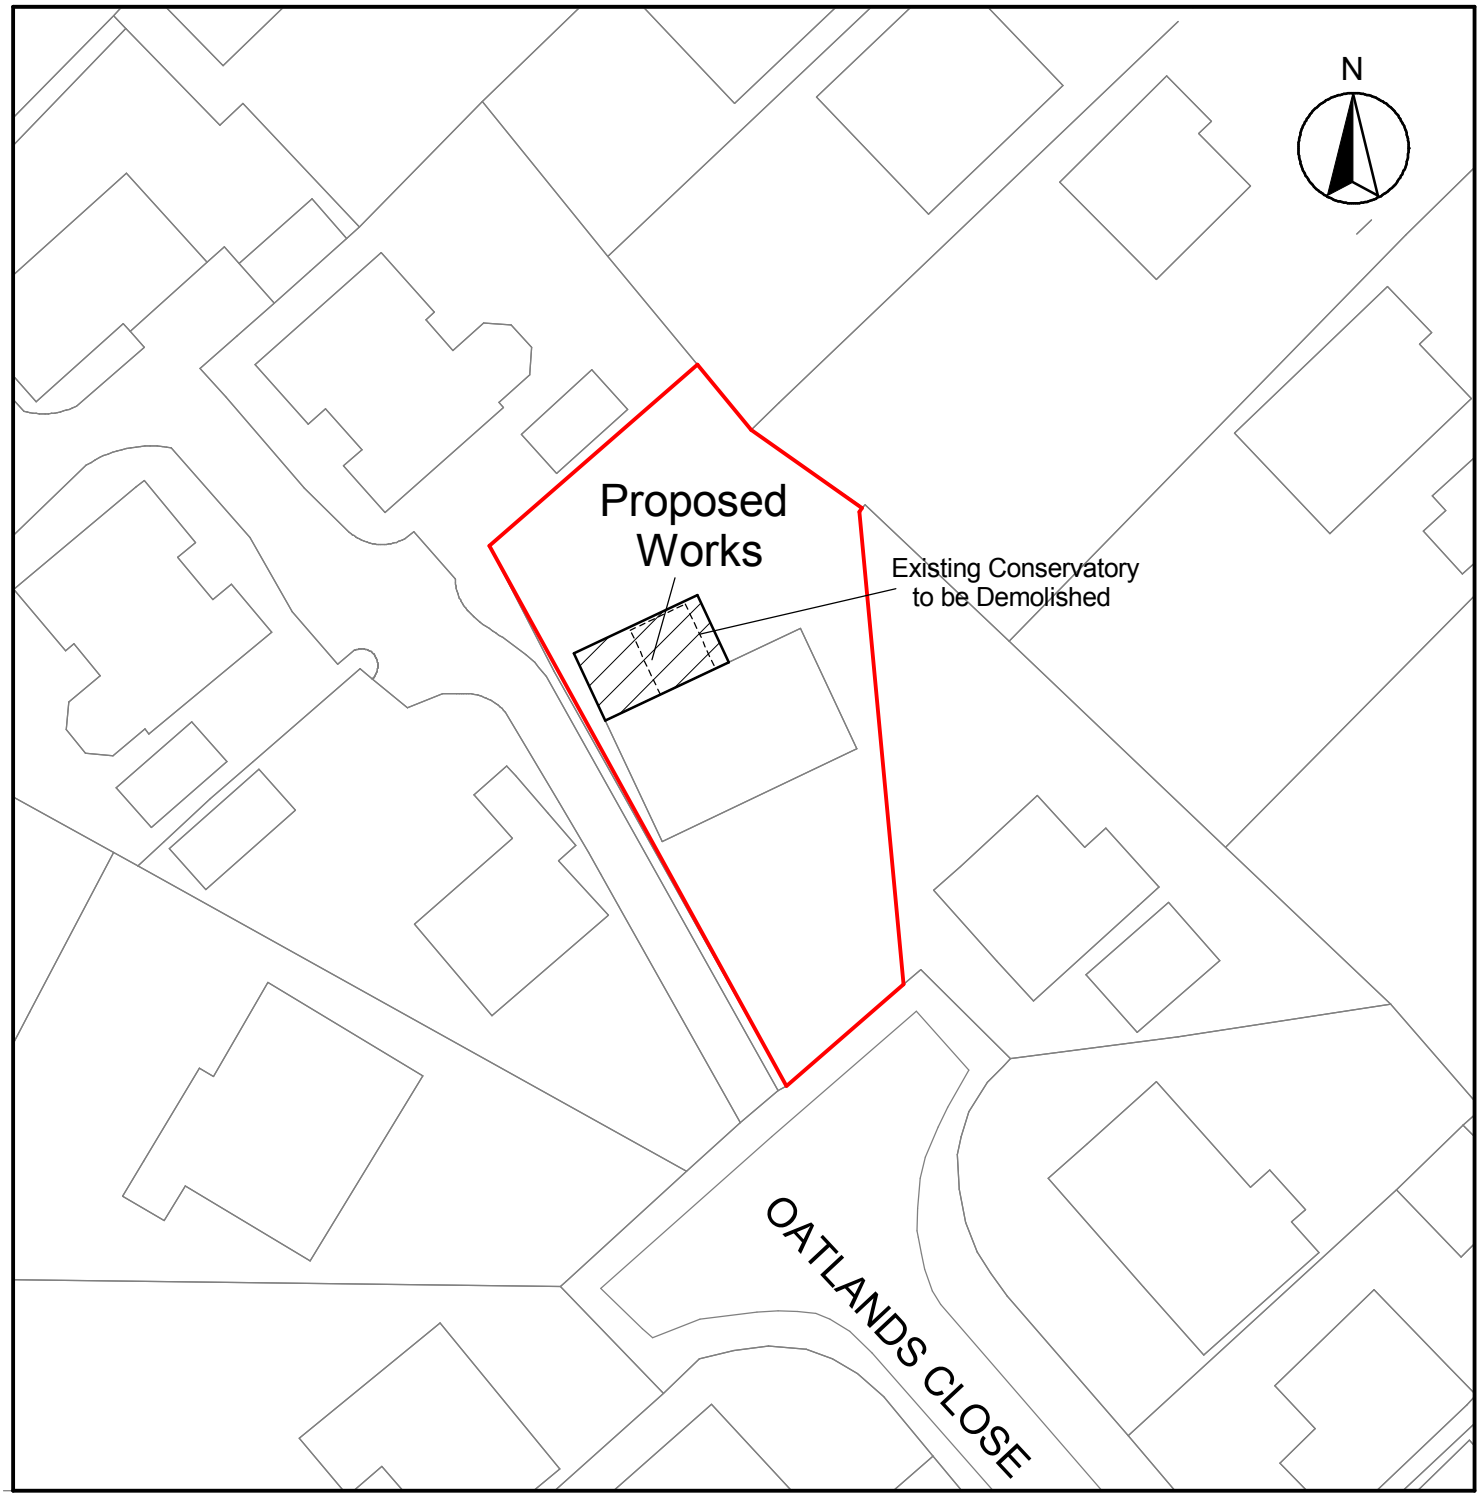

SITE REF:

8 OATLANDS CLOSE, BOORLEY GREEN, BOTLEY SO32 2DF