


FRONT ELEVATION



SIDE ELEVATION

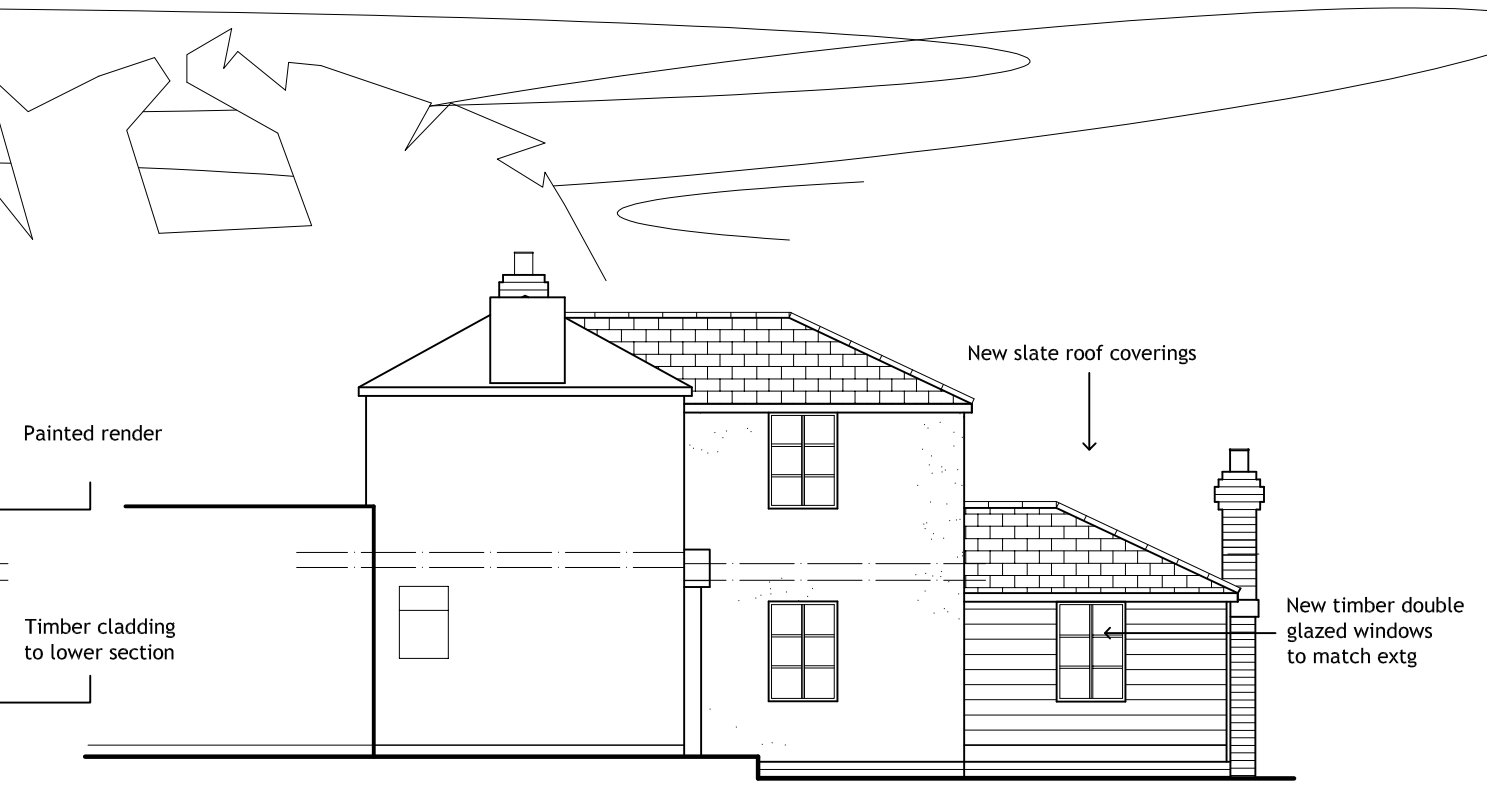

SIDE ELEVATION



REAR ELEVATION

Client
Mrs Kapma-Saunders

Site Address
Eastview, Long Lane,
Bursledon,
Southampton

Drawing Title
Proposed Elevations

Scale	Drawing No
1:100	01

Date	Revision
Dec 2011	A