PROPOSED FLOOR PLAN

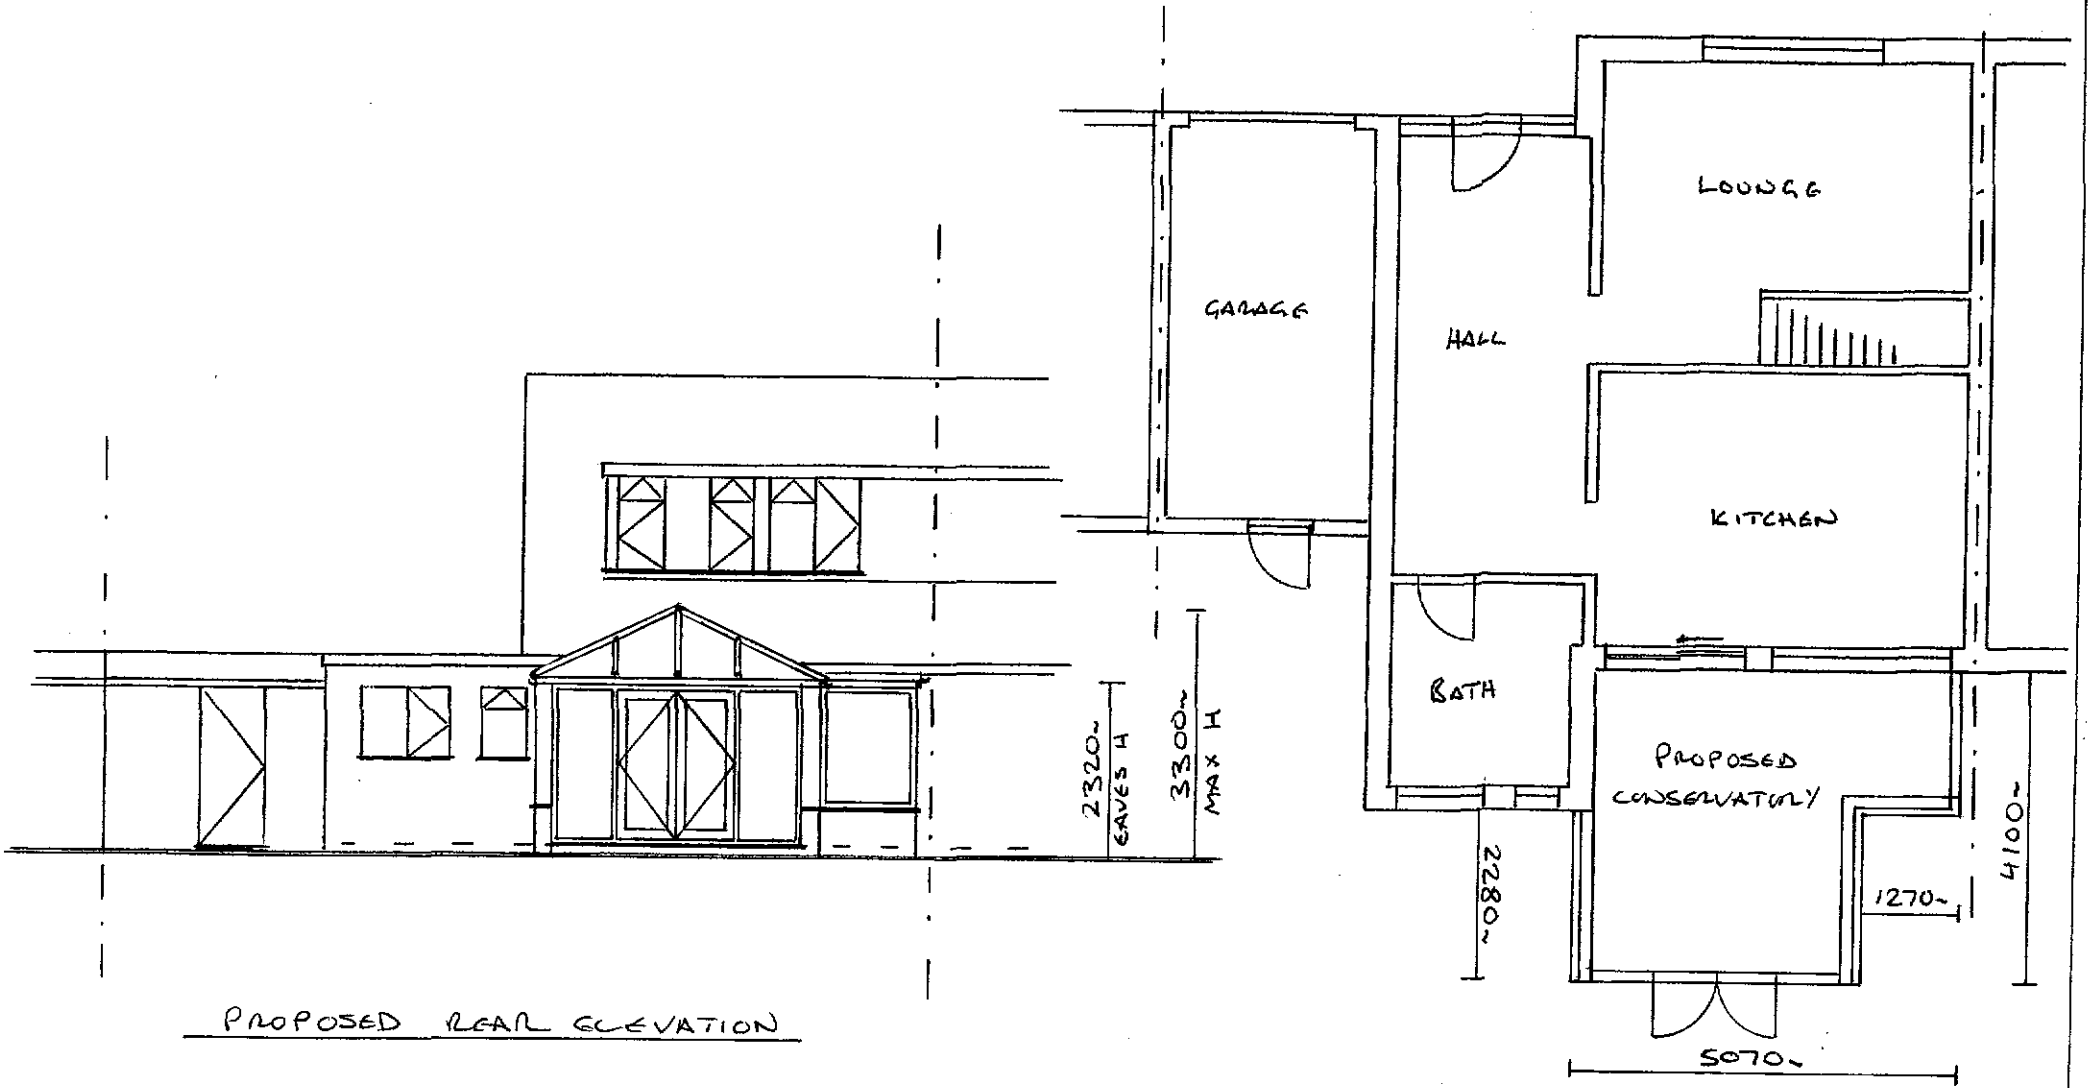

PROPOSED REAR ELEVATION

Scale: 1:100 0 1 2 3 4 5

apple
HOME IMPROVEMENTS