SCALE

1 : 200

0 1 2 3 4 5

EAST SIDE ELEVATION

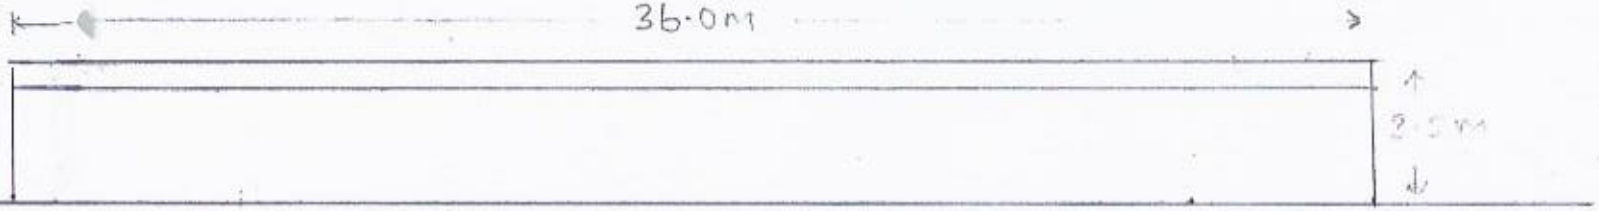

WEST SIDE ELEVATION

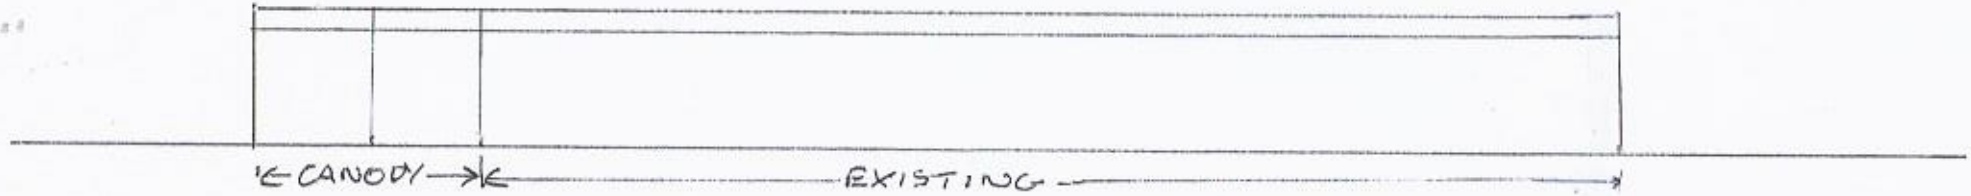

HAMPSHIRE CARNIVOROUS PLANTS
STROUDWOOD NURSERY,
STROUDWOOD LANE
LOWER UPHAM SO32 1HG