HAMPSHIRE CARNIVOROUS PLANTS
STROUDWOOD NURSERY,
STROUDWOOD LANE
LOWER UPHAM SO32 1HG

1 CM : 1 M
1/100

SOUTH ELEVATION

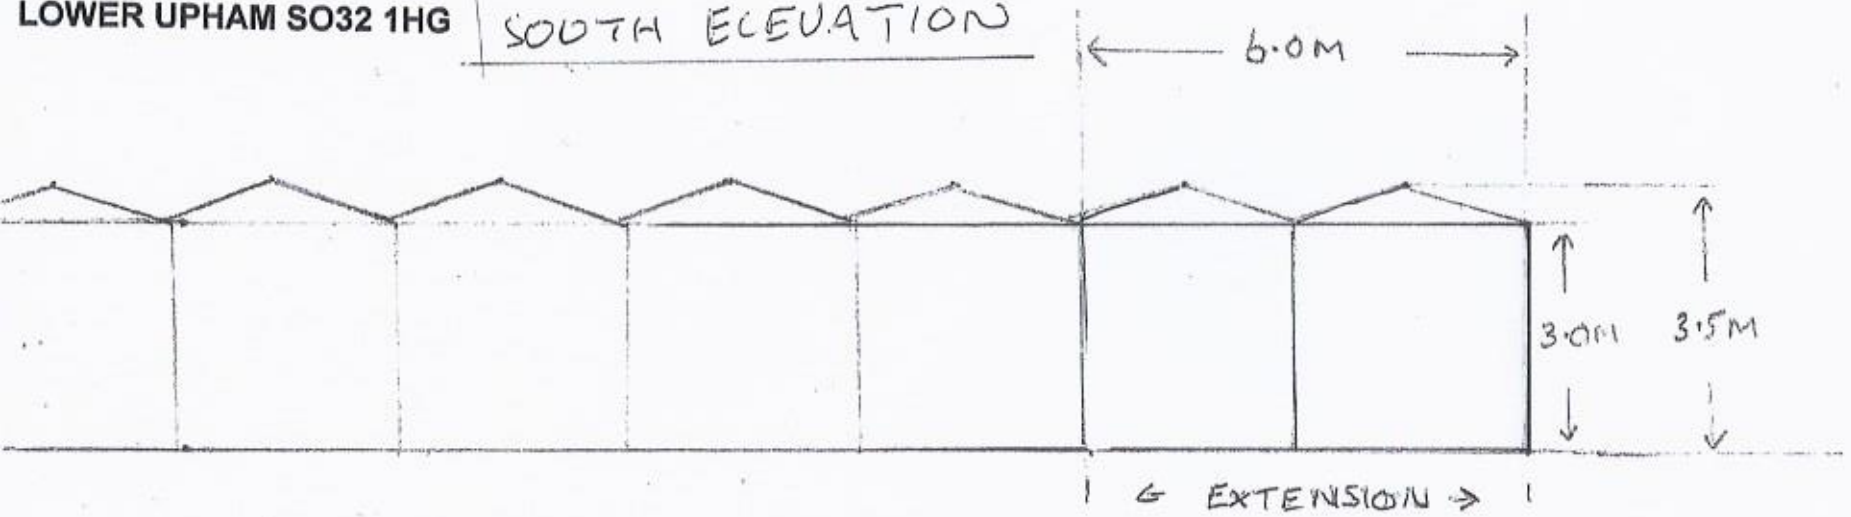

1 CM : 1 M
1/100

NORTH ELEVATION.

