DRG Nº 04

DATE 24-04-2017

SCALE 1:50

PROPOSED KITCHEN EXTENTION FOR 'EWERS', LANDS END Rd. OLD BURSLEDON.

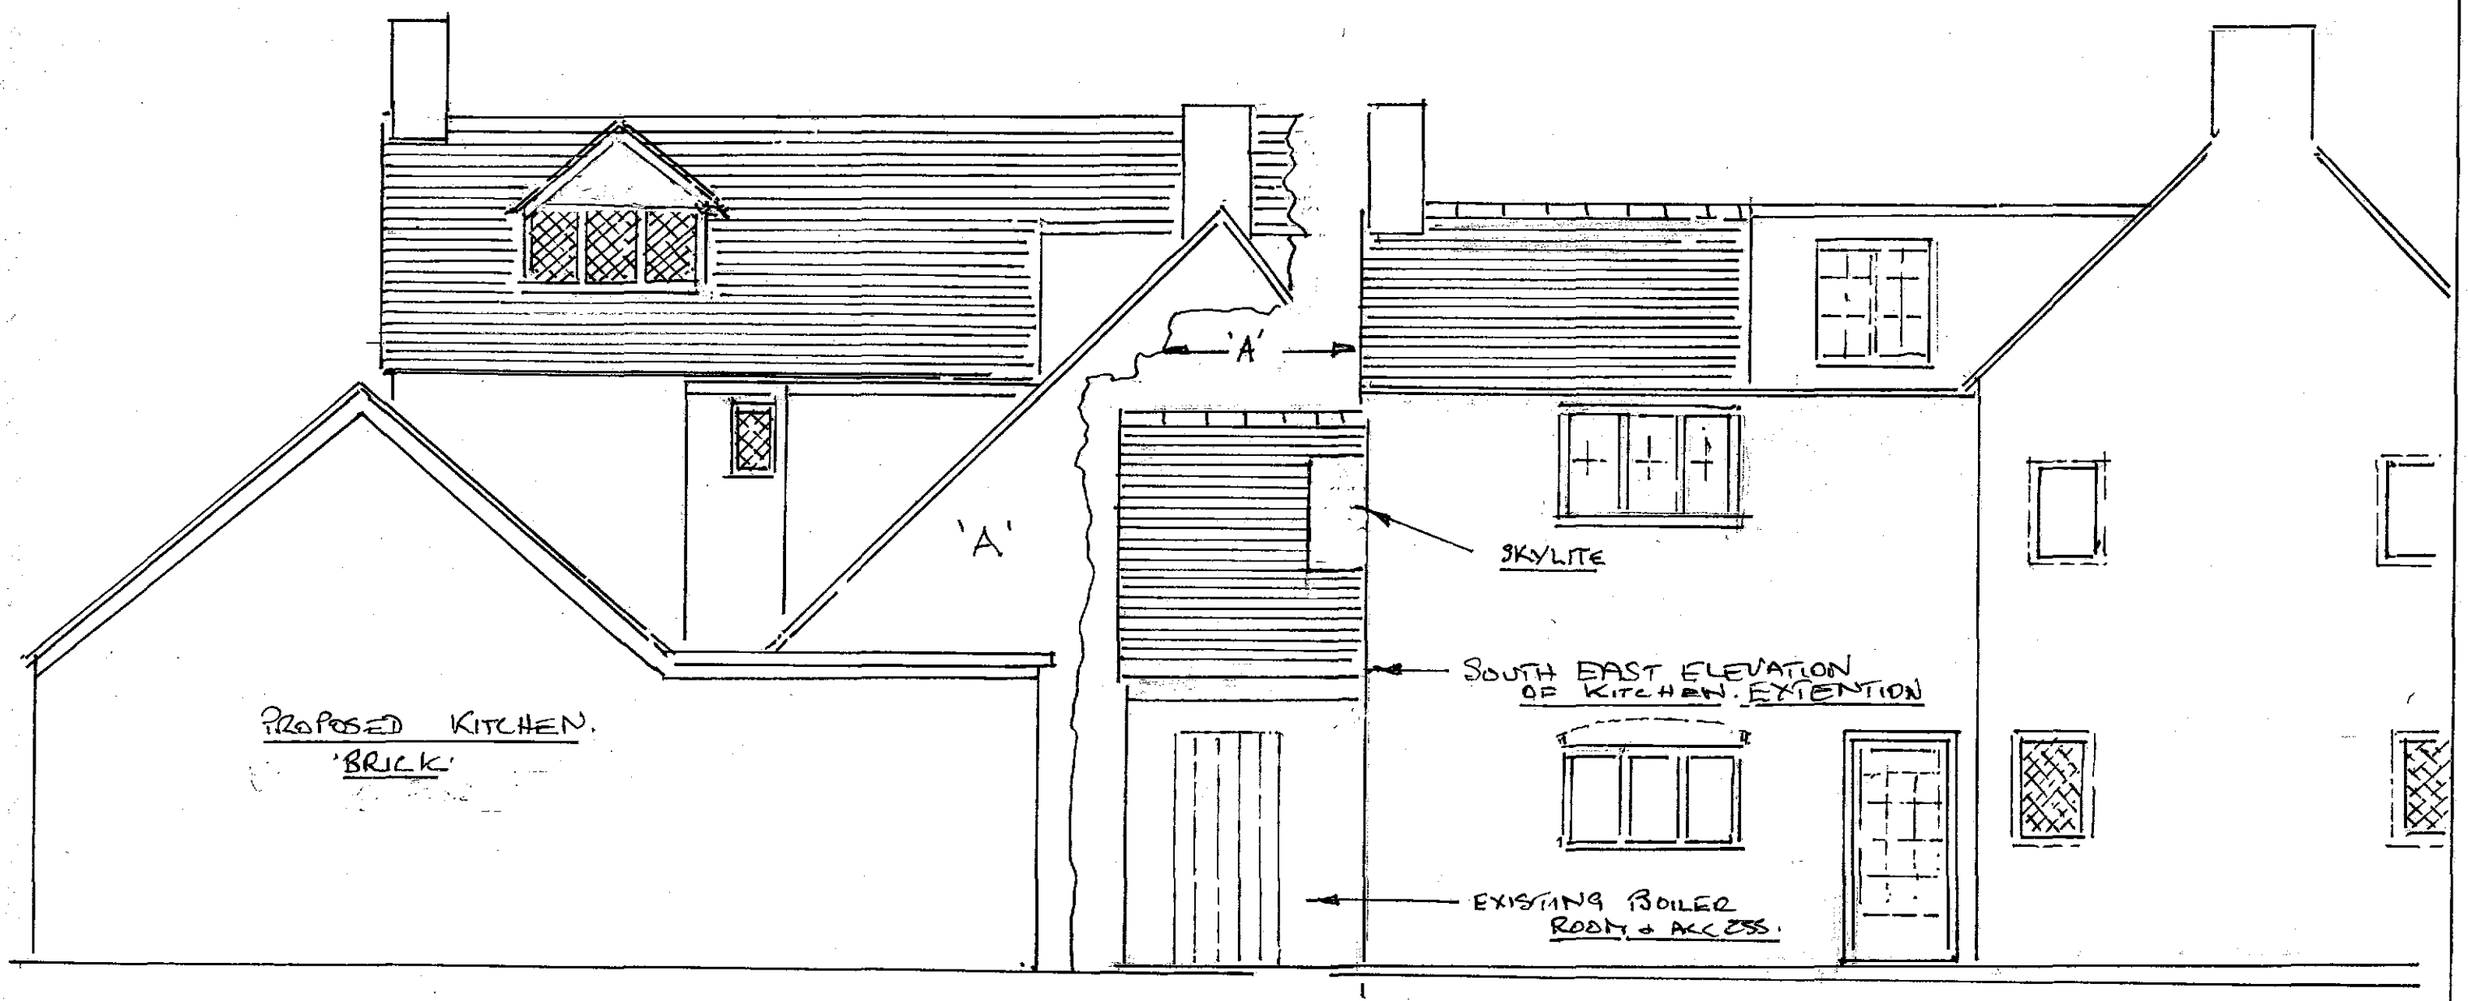

'C' REAR ELEVATION
SOUTH WEST See Drg 03.

SOUTH EAST SIDE ELEVATION
SHOWING THE PROPOSED KITCHEN ROOF.