

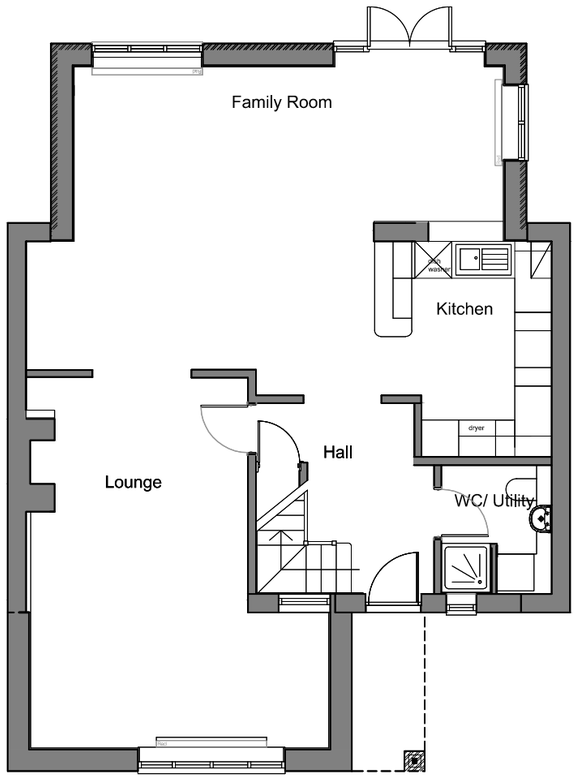


Proposed Ground Floor

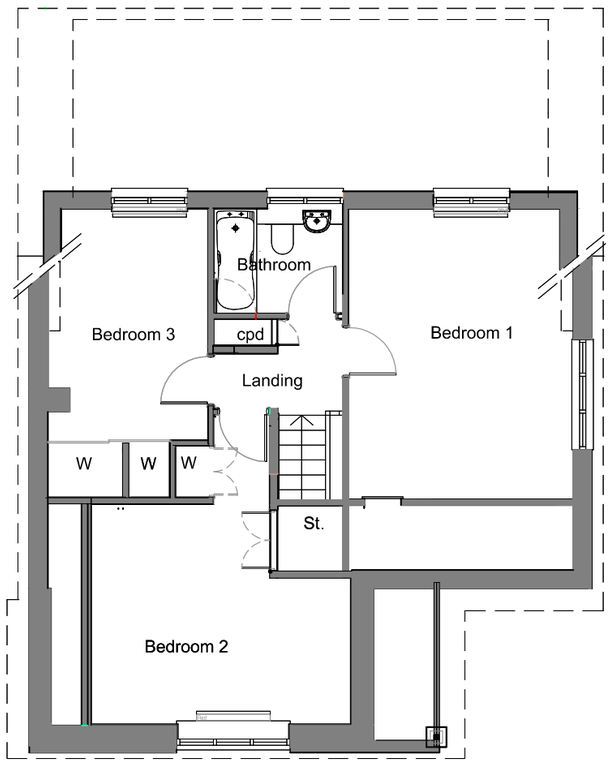

Proposed First Floor Plan

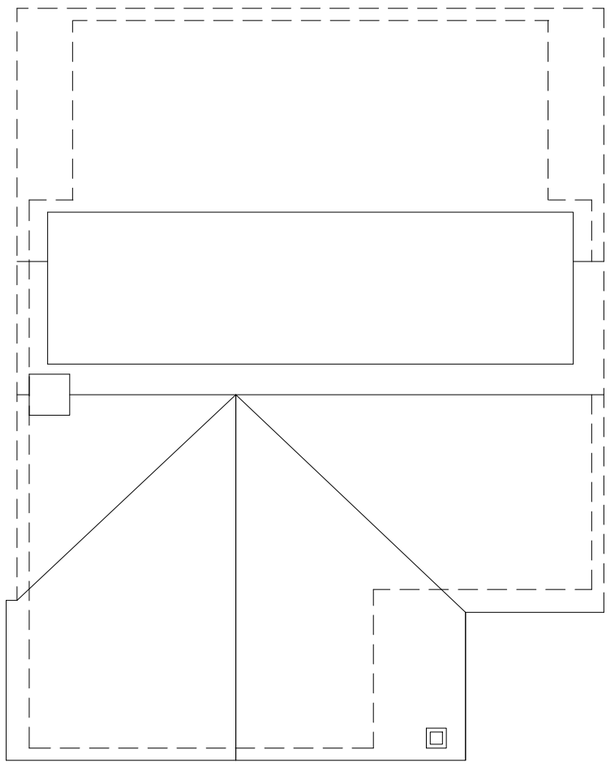

Proposed Roof Plan

scale 1:100



Rev	Amendments	Drn	Chk	App	Date
A	Gable proportion adjusted, side window added	PC			06/15
B	first floor bathroom window width increased from 650mm to 1200mm small window on front elevation reduced in width 1200mm to 500mm Velux window removed from roof on rear elevation window and door handed on rear elevation	PC			05/16

Job Title

33 CORINTHIAN ROAD
SO532AY

Drawing Title

Proposed Floor Plans
and Roof Plan

Scale	Date	Designed
1/100@A3	1512	

Job No	Drawing No	Rev
COR33	PFP01	B