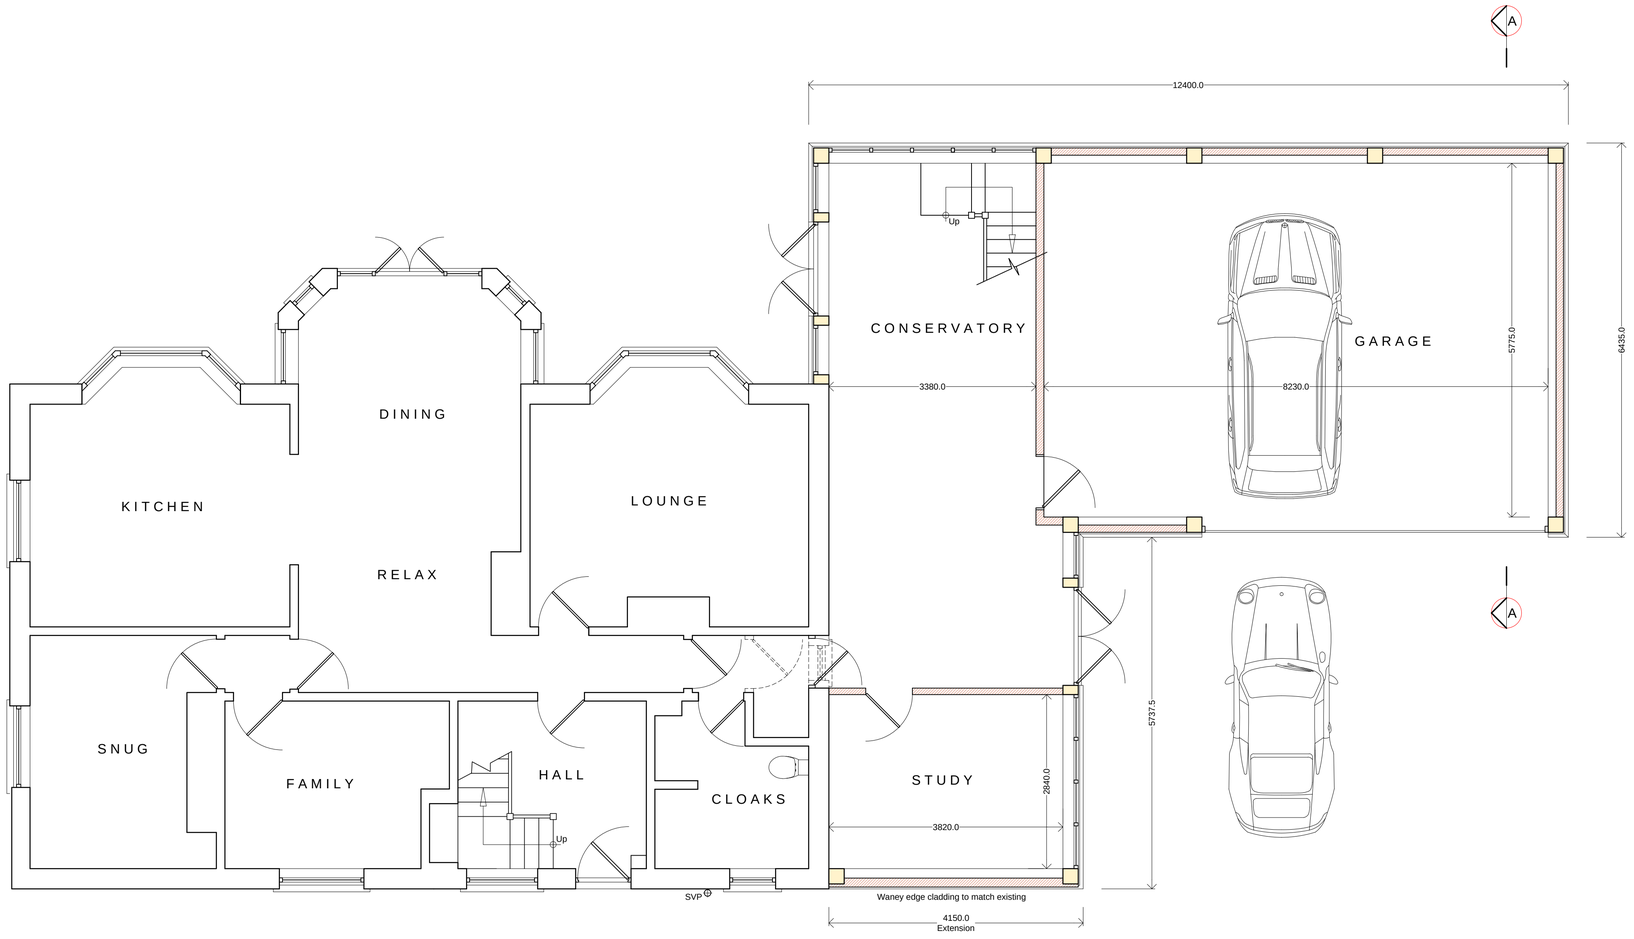


Proposed
Ground Floor Plan scale 1:50

0m 0.5 1.0 1.5 2.0 2.5 3.0

N

General Notes:

This drawing is the copyright of N & J Design Limited and may not be copied in whole or in part without prior permission.

It is the clients/developers responsibility to ensure all relevant approvals are in place and conditions satisfied prior to commencement of works, including, but not limited to:
The Party Wall etc Act 1996
Local Authority Planning Consent
Highways (Road opening permit)
Local Water Authority
Building Regulations (Local Authority, NHBC etc)
Environment Agency

Rev:	Date:	Description:
C	18.11.15	Prepared for planning application
B	06.10.15	Amended to client's requirements
A	14.05.15	Amended to client's requirements

Status:
PLANNING

Title:
Proposed:
Ground Floor Plan

Project:
58 Telegraph Road
West End
Southampton
SO30 3EX

N & J Design Ltd
Malt House Studios
4 Brook Street
Bishops Waltham
Southampton
SO32 1AX
t: 01489 890531 www.nandjdesign.co.uk

Drawn: N. Keatley Date: 16/03/15
Checked: Date:
Scale: 1:50 Revision: C
Drawing no:
2013.06.03/04

A1 sheet