84 LAKEWOOD ROAD, SO53

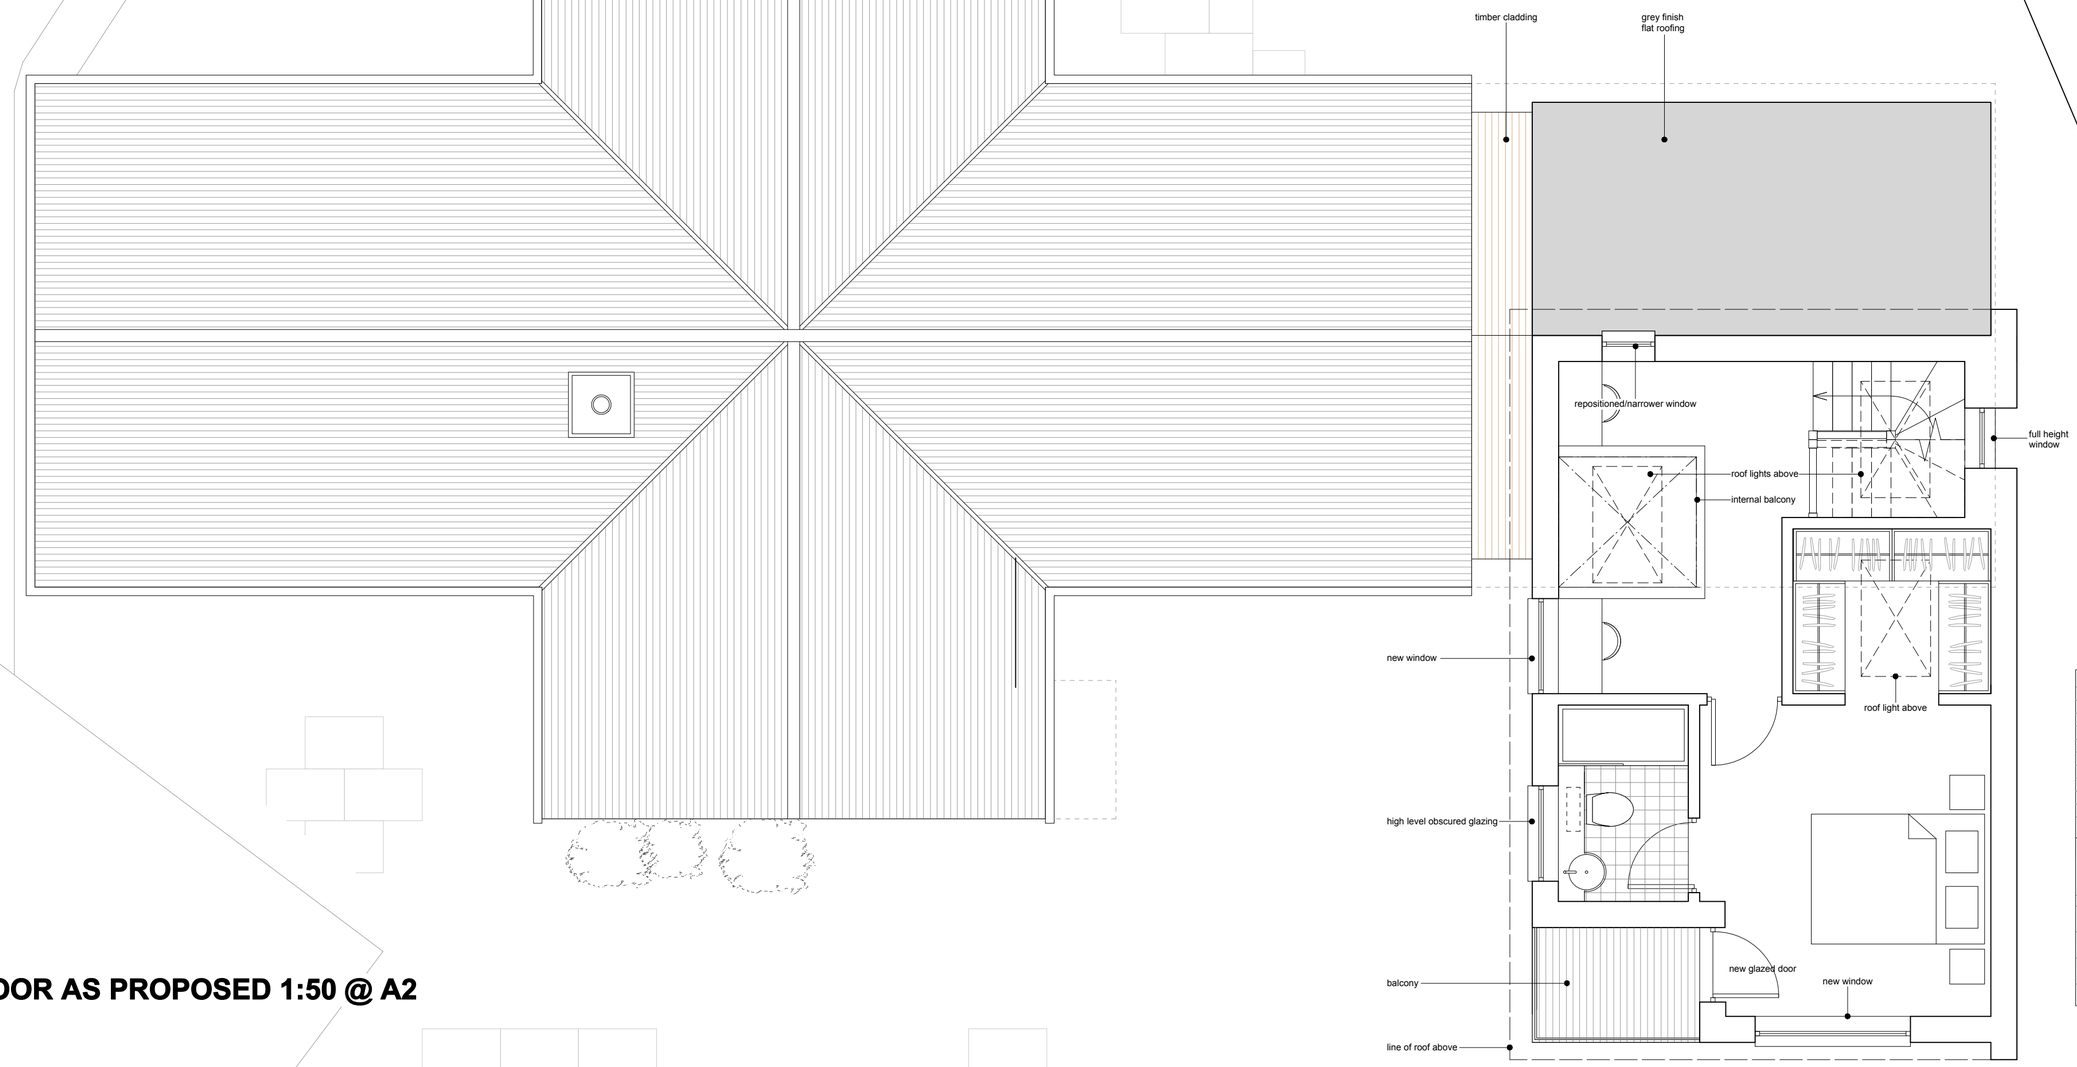

FIRST FLOOR AS PROPOSED 1:50 @ A2

N

revision	date	drawn	description
B	121012	PT	Landing window repositioned and reduced in width to dmaese internal viewing angle to prevent overlooking
A	270712	PT	Extension reduced & elevations simplified

LA HALLY ARCHITECT

38 LEIGH ROAD EASTLEIGH SO50 9DT
07789 300 937 02380 616 696
www.lahally.com design@lahally.com

DRAWING STATUS: ISSUED FOR PLANNING

client: **MR. + MRS. MORLEY**

job: **84 LAKEWOOD ROAD, SO53**

drawing: **FIRST FLOOR AS PROPOSED**

date	drawn	scale	drawing no.	
APR 2012	AS/LH/PT	1:50 @ A2	258.PL.008	B