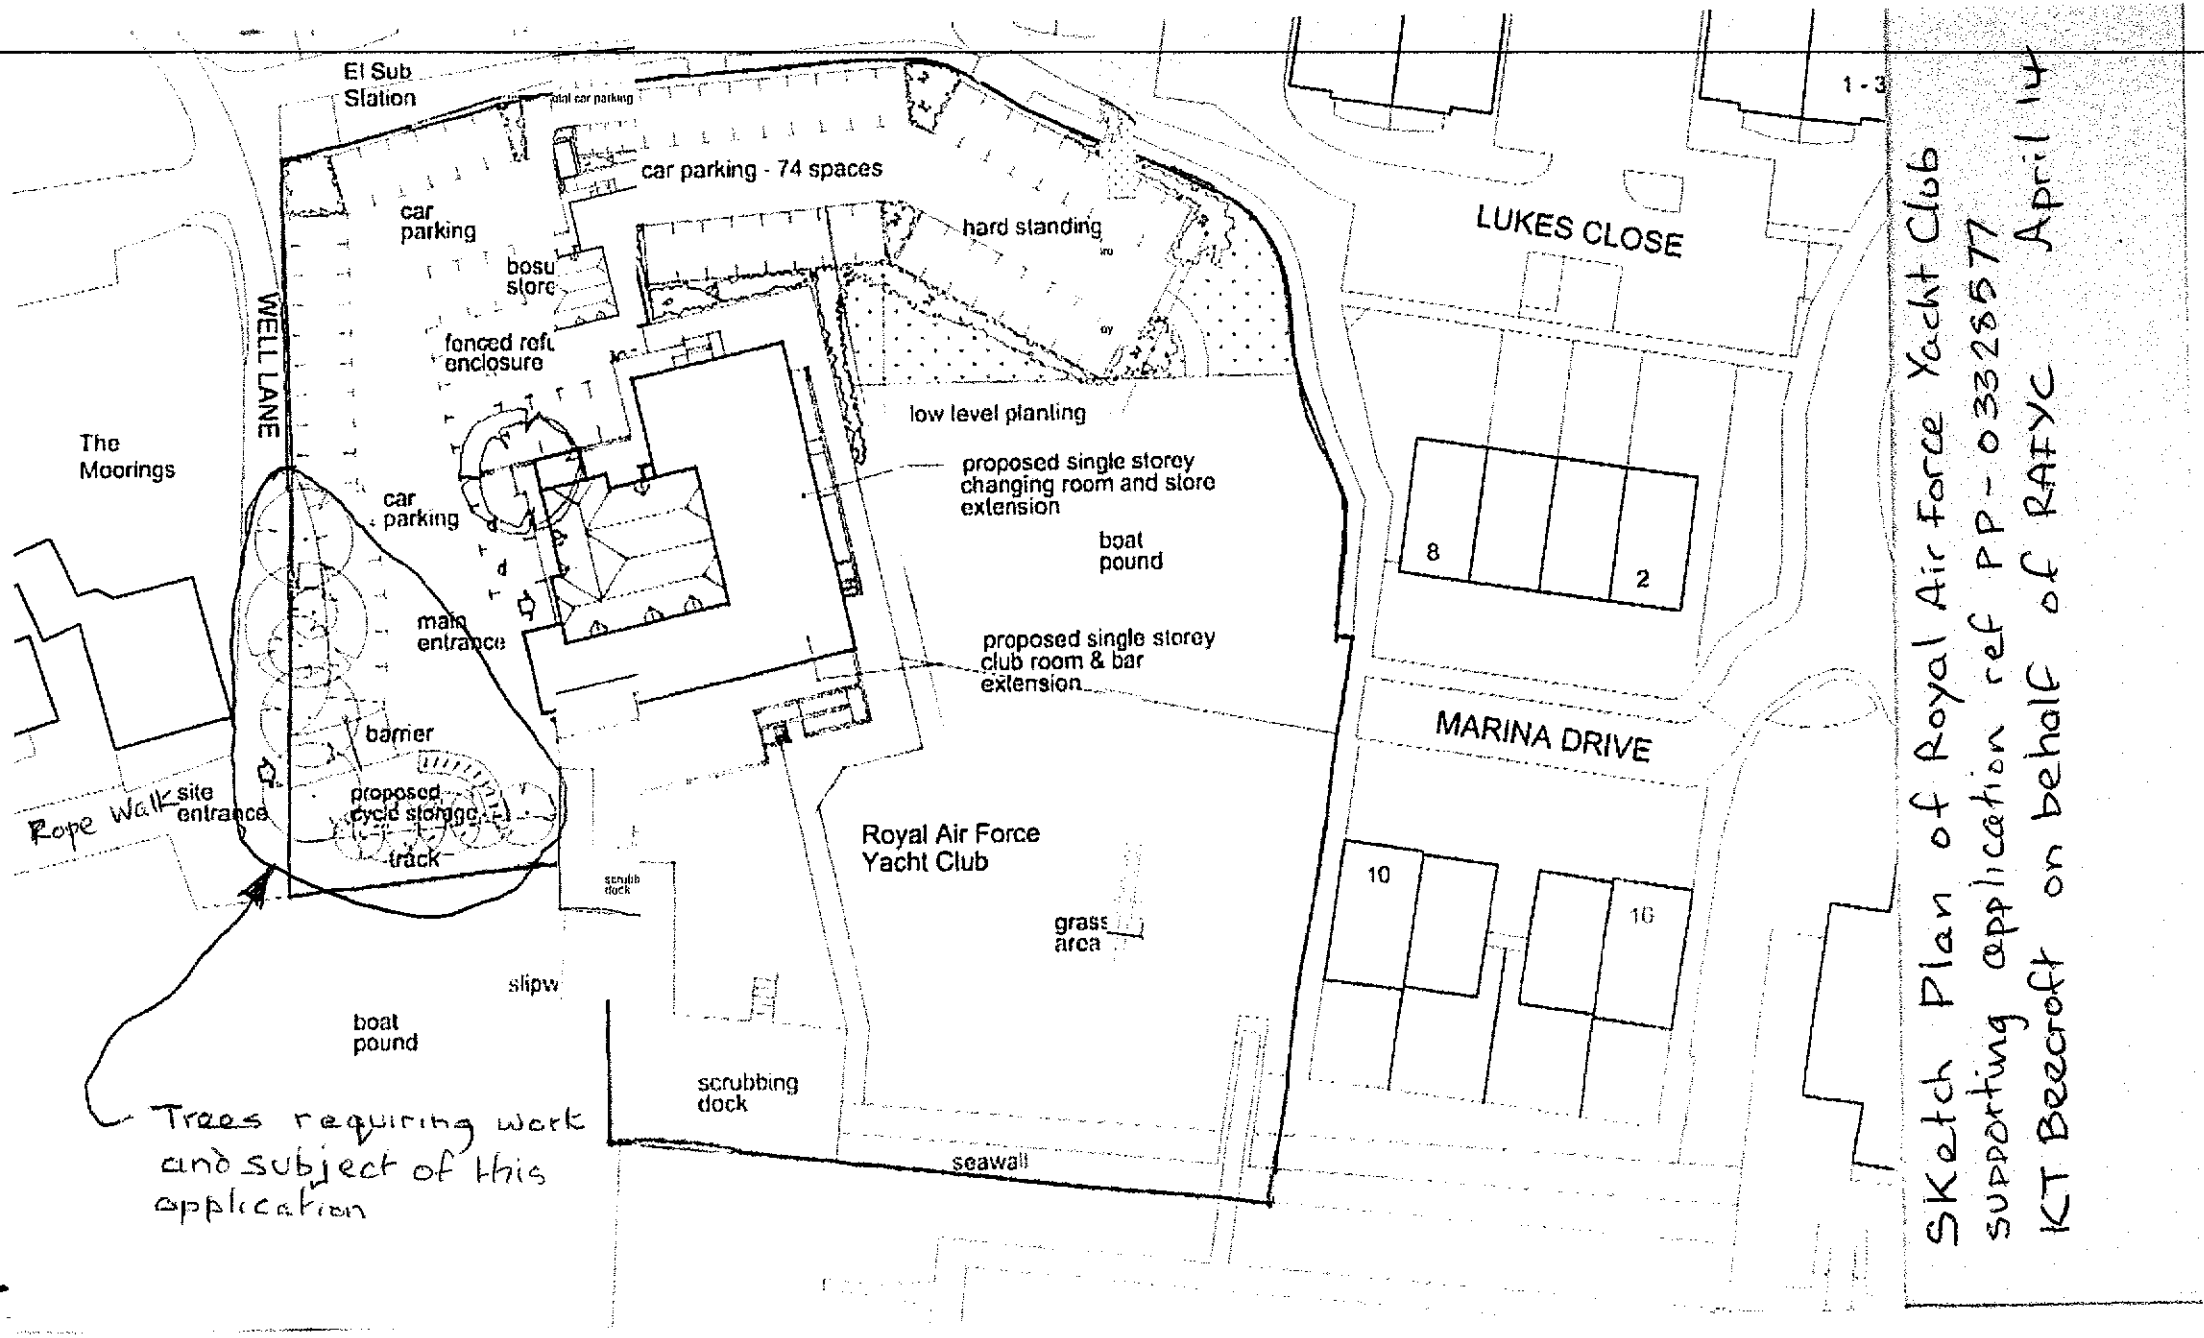

El Sub Station
car parking - 74 spaces
car parking
bosu store
fenced refu enclosure
hard standing
LUKES CLOSE
WELL LANE
The Moorings
low level planting
proposed single storey changing room and store extension
boat pound
car parking
main entrance
proposed single storey club room & bar extension
MARINA DRIVE
barrier
Rope Walk site entrance
proposed cycle storage
track
Royal Air Force Yacht Club
grass area
slipw
boat pound
scrubbing dock
seawall
8
2
10
16
1 - 3
Trees requiring work and subject of this application
SKetch Plan of Royal Air Force Yacht Club supporting application ref PP-03328677 April 14
KT Beecroft on behalf of RAFYC