84 LAKEWOOD ROAD, SO53

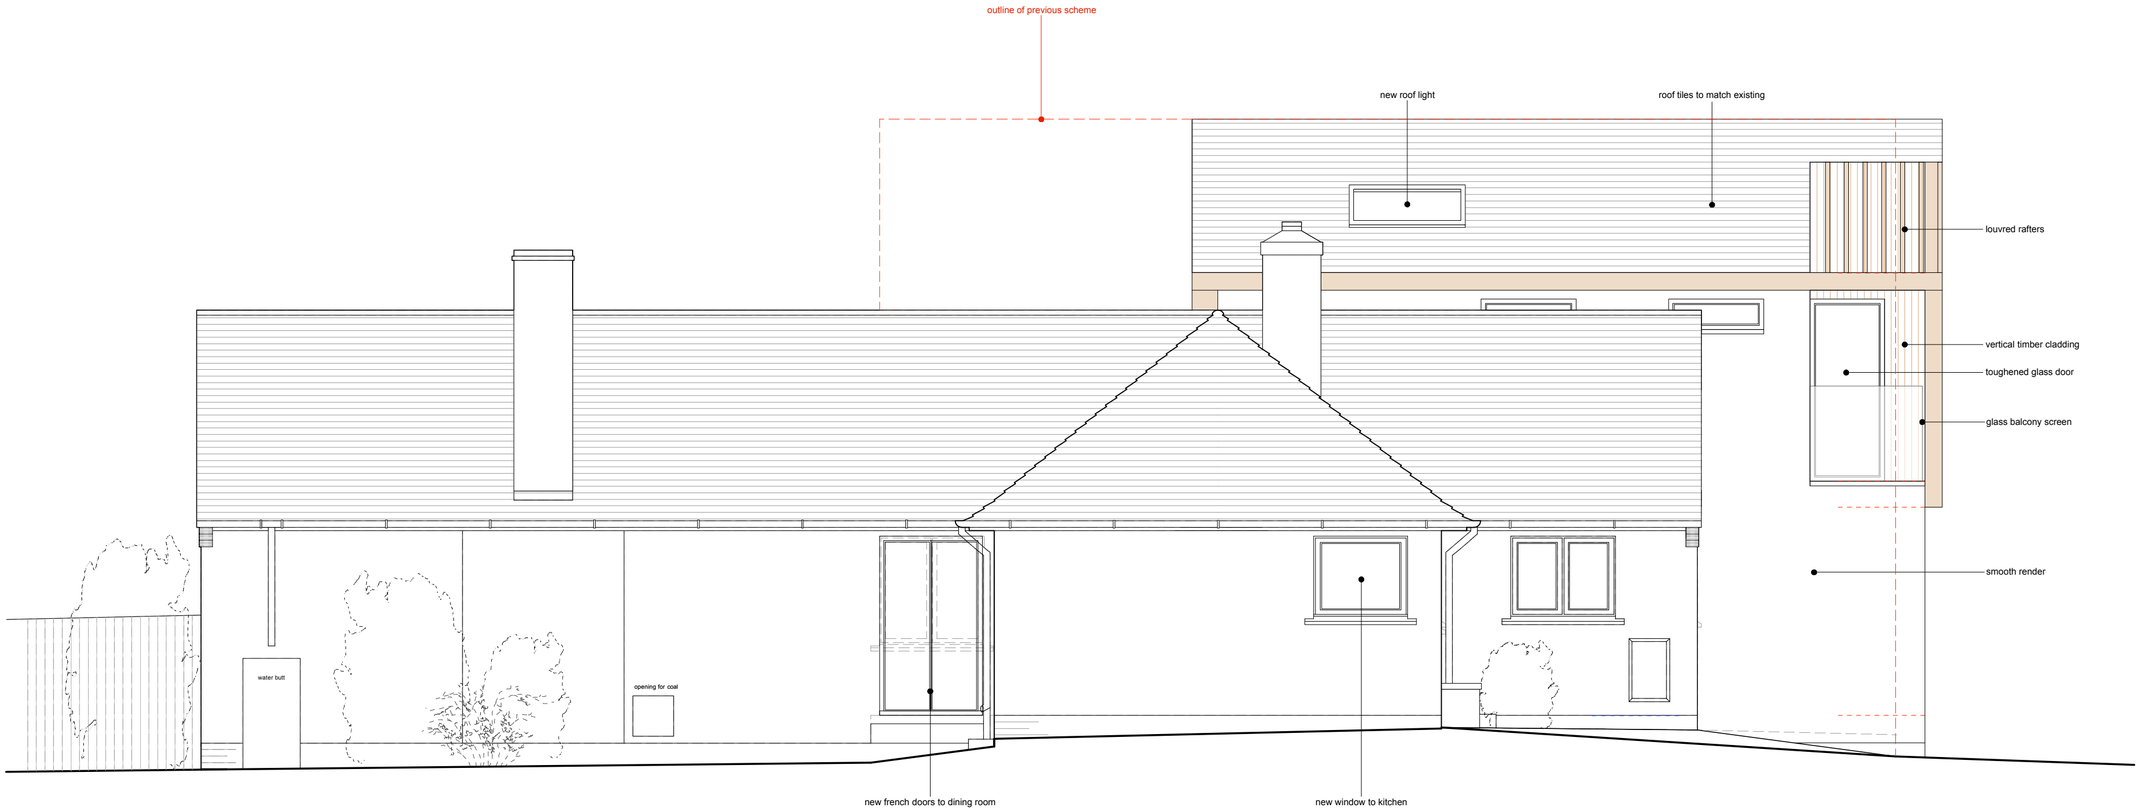

FLANK 2 AS PROPOSED 1:50 @ A2

revision	date	drawn	description
A	270712	PT	Extension reduced & elevations simplified

LA HALLY ARCHITECT
38 LEIGH ROAD EASTLEIGH SO50 9DT
07789 300 937 02380 616 696
www.lahally.com design@lahally.com

DRAWING STATUS: ISSUED FOR PLANNING

client: MR. + MRS. MORLEY

job: 84 LAKEWOOD ROAD, SO53

drawing: FLANK 2 AS PROPOSED

date	drawn	scale	drawing no.	rev.
APR 2012	AS/LH/PT	1:50 @ A2	258.PL.005	A