




PROPOSED FRONT ELEVATION
SCALE 1:100

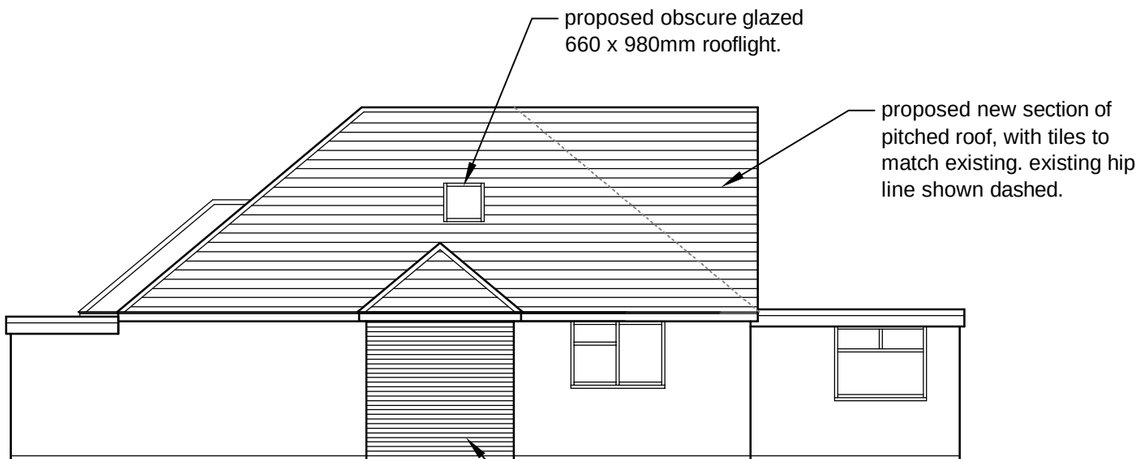

PROPOSED SIDE ELEVATION
SCALE 1:100

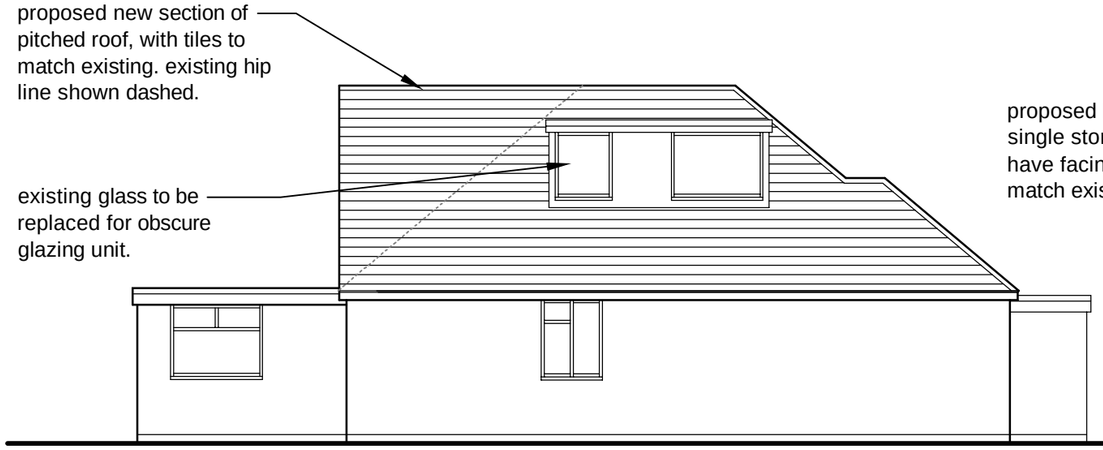

PROPOSED SIDE ELEVATION
SCALE 1:100

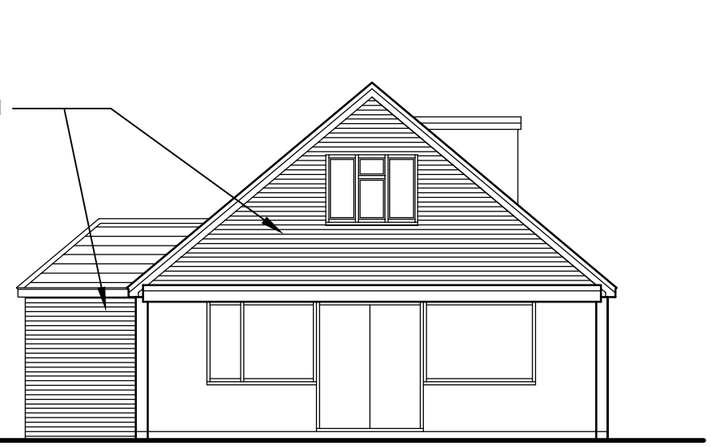

PROPOSED REAR ELEVATION
SCALE 1:100

ROOF ALTERATIONS CALCULATION

Existing dormer - 4.4m3

Proposed hip to gable - 17.1m3

Total = 21.5m3

Note:
Do not Scale from this Drawing (except for planning approval).
All dimensions are in millimetres and to be checked on site.
All Dimensions relating to subcontractors or suppliers work must be checked and agreed between the main contractor and the sub-contractors and suppliers.

DRAWING TITLE
CERTIFICATE OF LAWFULNESS - PROPOSED ELEVATIONS

DATE Nov 2014

SCALE 1:50 @ A3

DRN. gp

CHK. –

Drawing Ref 14067 PL302

Rev –

CLIENT
Amanda & Roni, 46 Pitmore Road, Allbrook, Eastleigh

Gavin Page BA(hons)
tel. 07747 011252
email. gavin.page77@gmail.com

grp architectural design