
4 FARM CLOSE, SO31

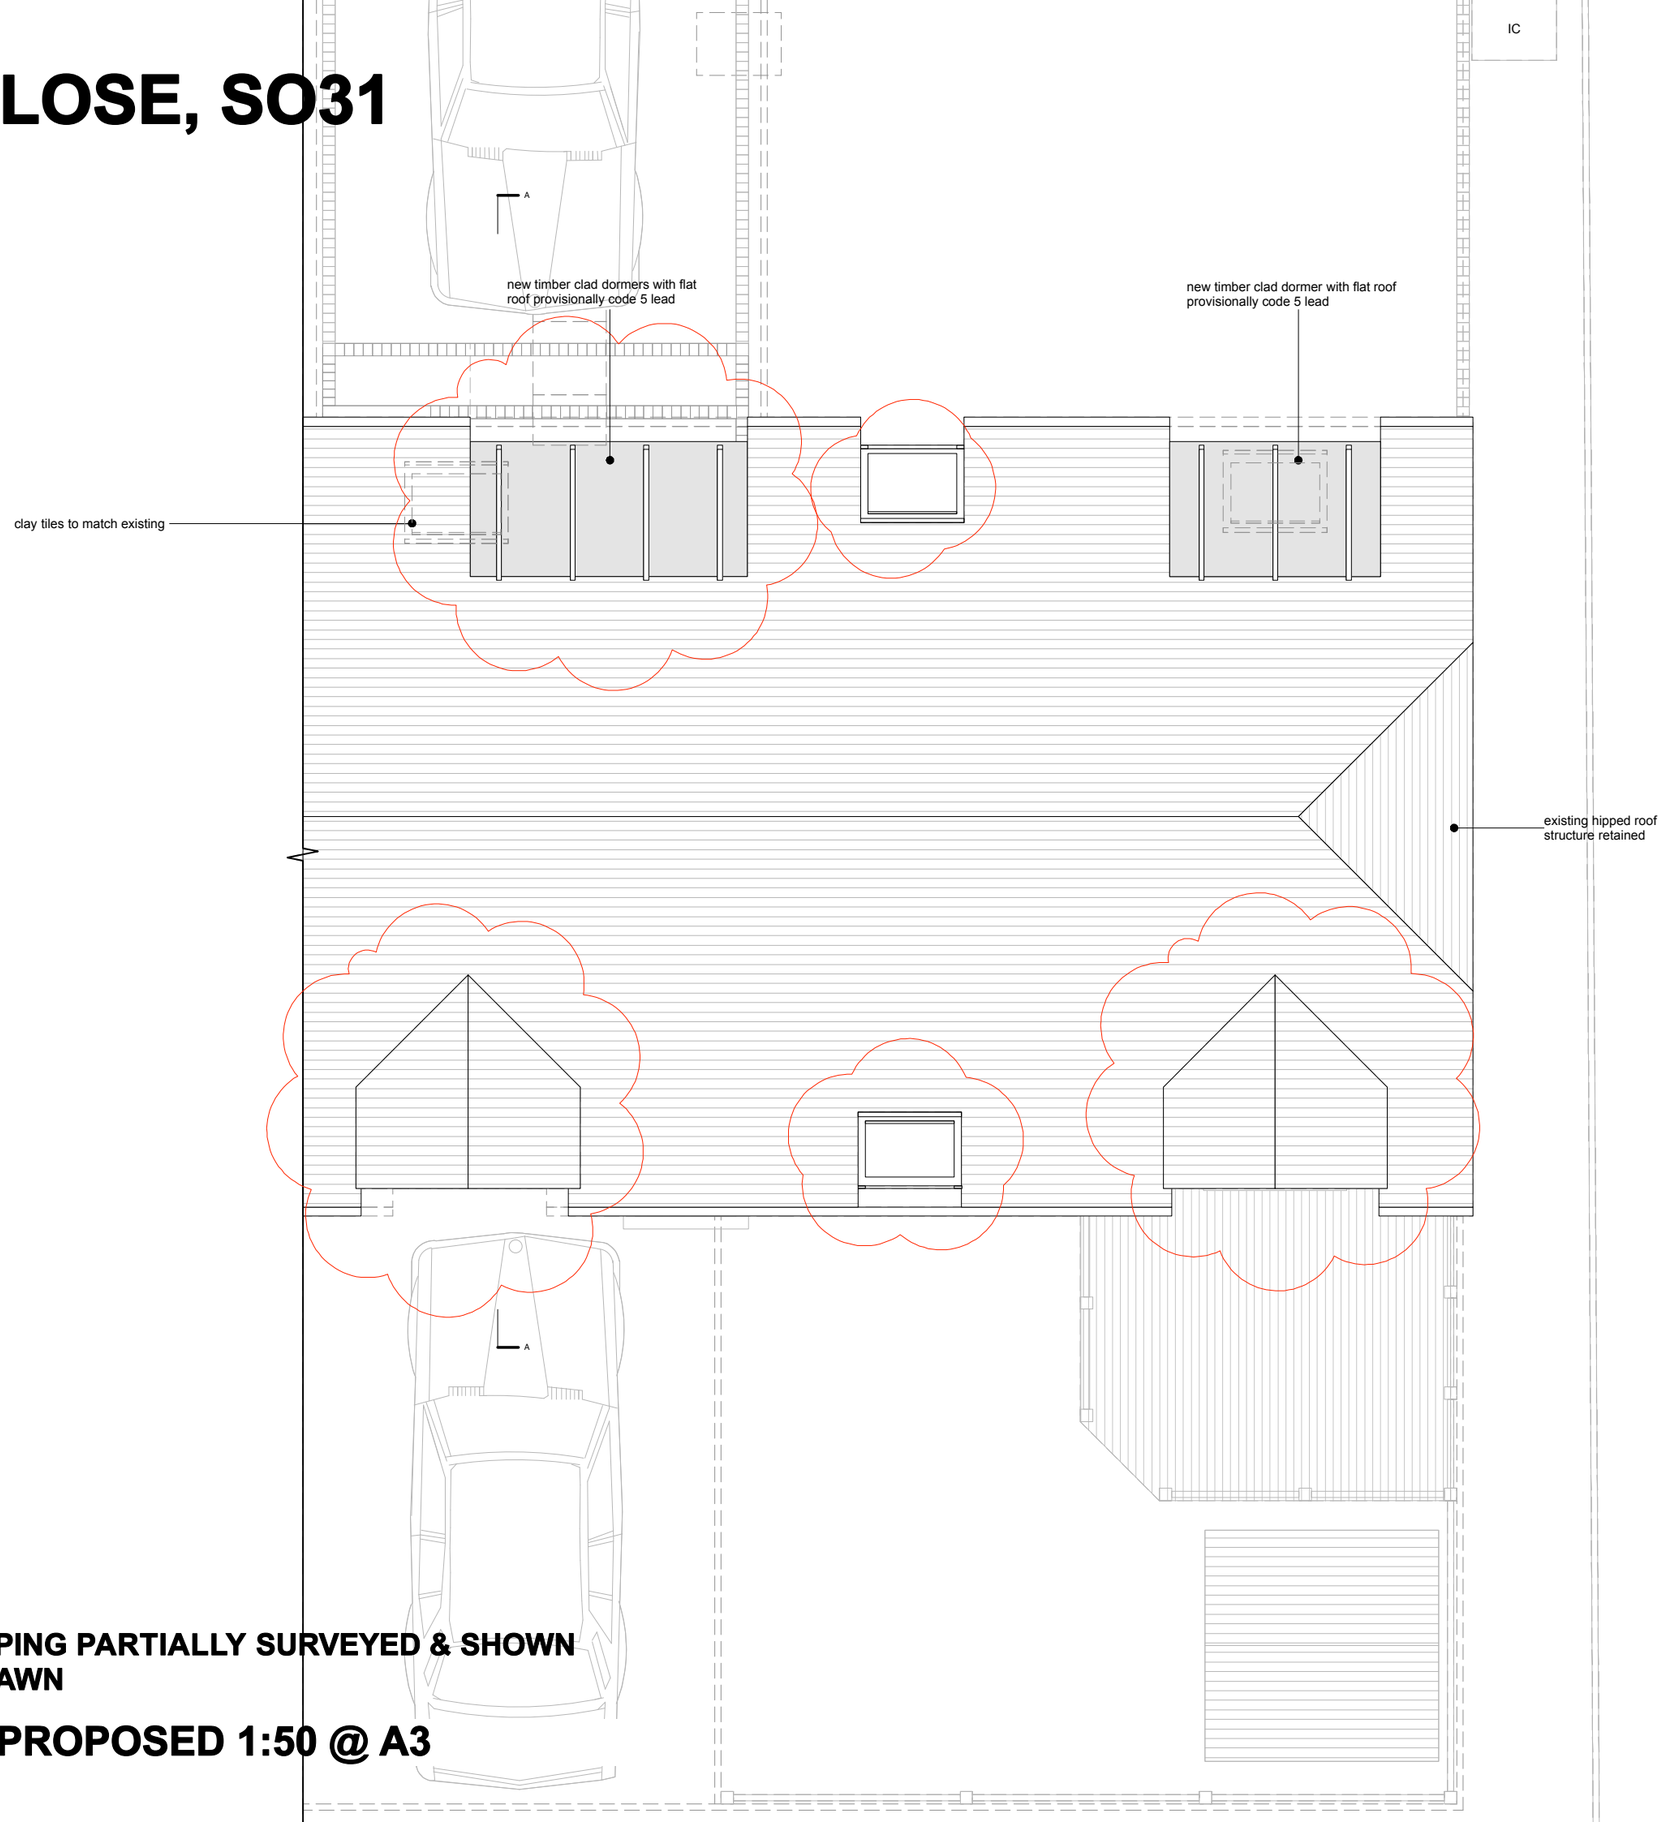

N.B. HARD LANDSCAPING PARTIALLY SURVEYED & SHOWN SCHEMATICALLY DRAWN

ROOF PLAN AS PROPOSED 1:50 @ A3

N

revision	date	drawn	description
A	01.11.13	PT	Projecting balcony & central dormers omitted, rear dormers & rooflight retained as existing

LA HALLY ARCHITECT
38 LEIGH ROAD EASTLEIGH SO50 9DT
07789 300 937 02380 616 698
www.lahally.com design@lahally.com

DRAWING STATUS: ISSUED FOR PLANNING

client: MR. & MRS. LANGLEY

job: 4 FARM CLOSE, SO31

drawing: ROOF PLAN AS PROPOSED

date	drawn	scale	drawing no.	rev.
SEP 2013	AS/LH	1:50 @ A3	338.PL.003	A