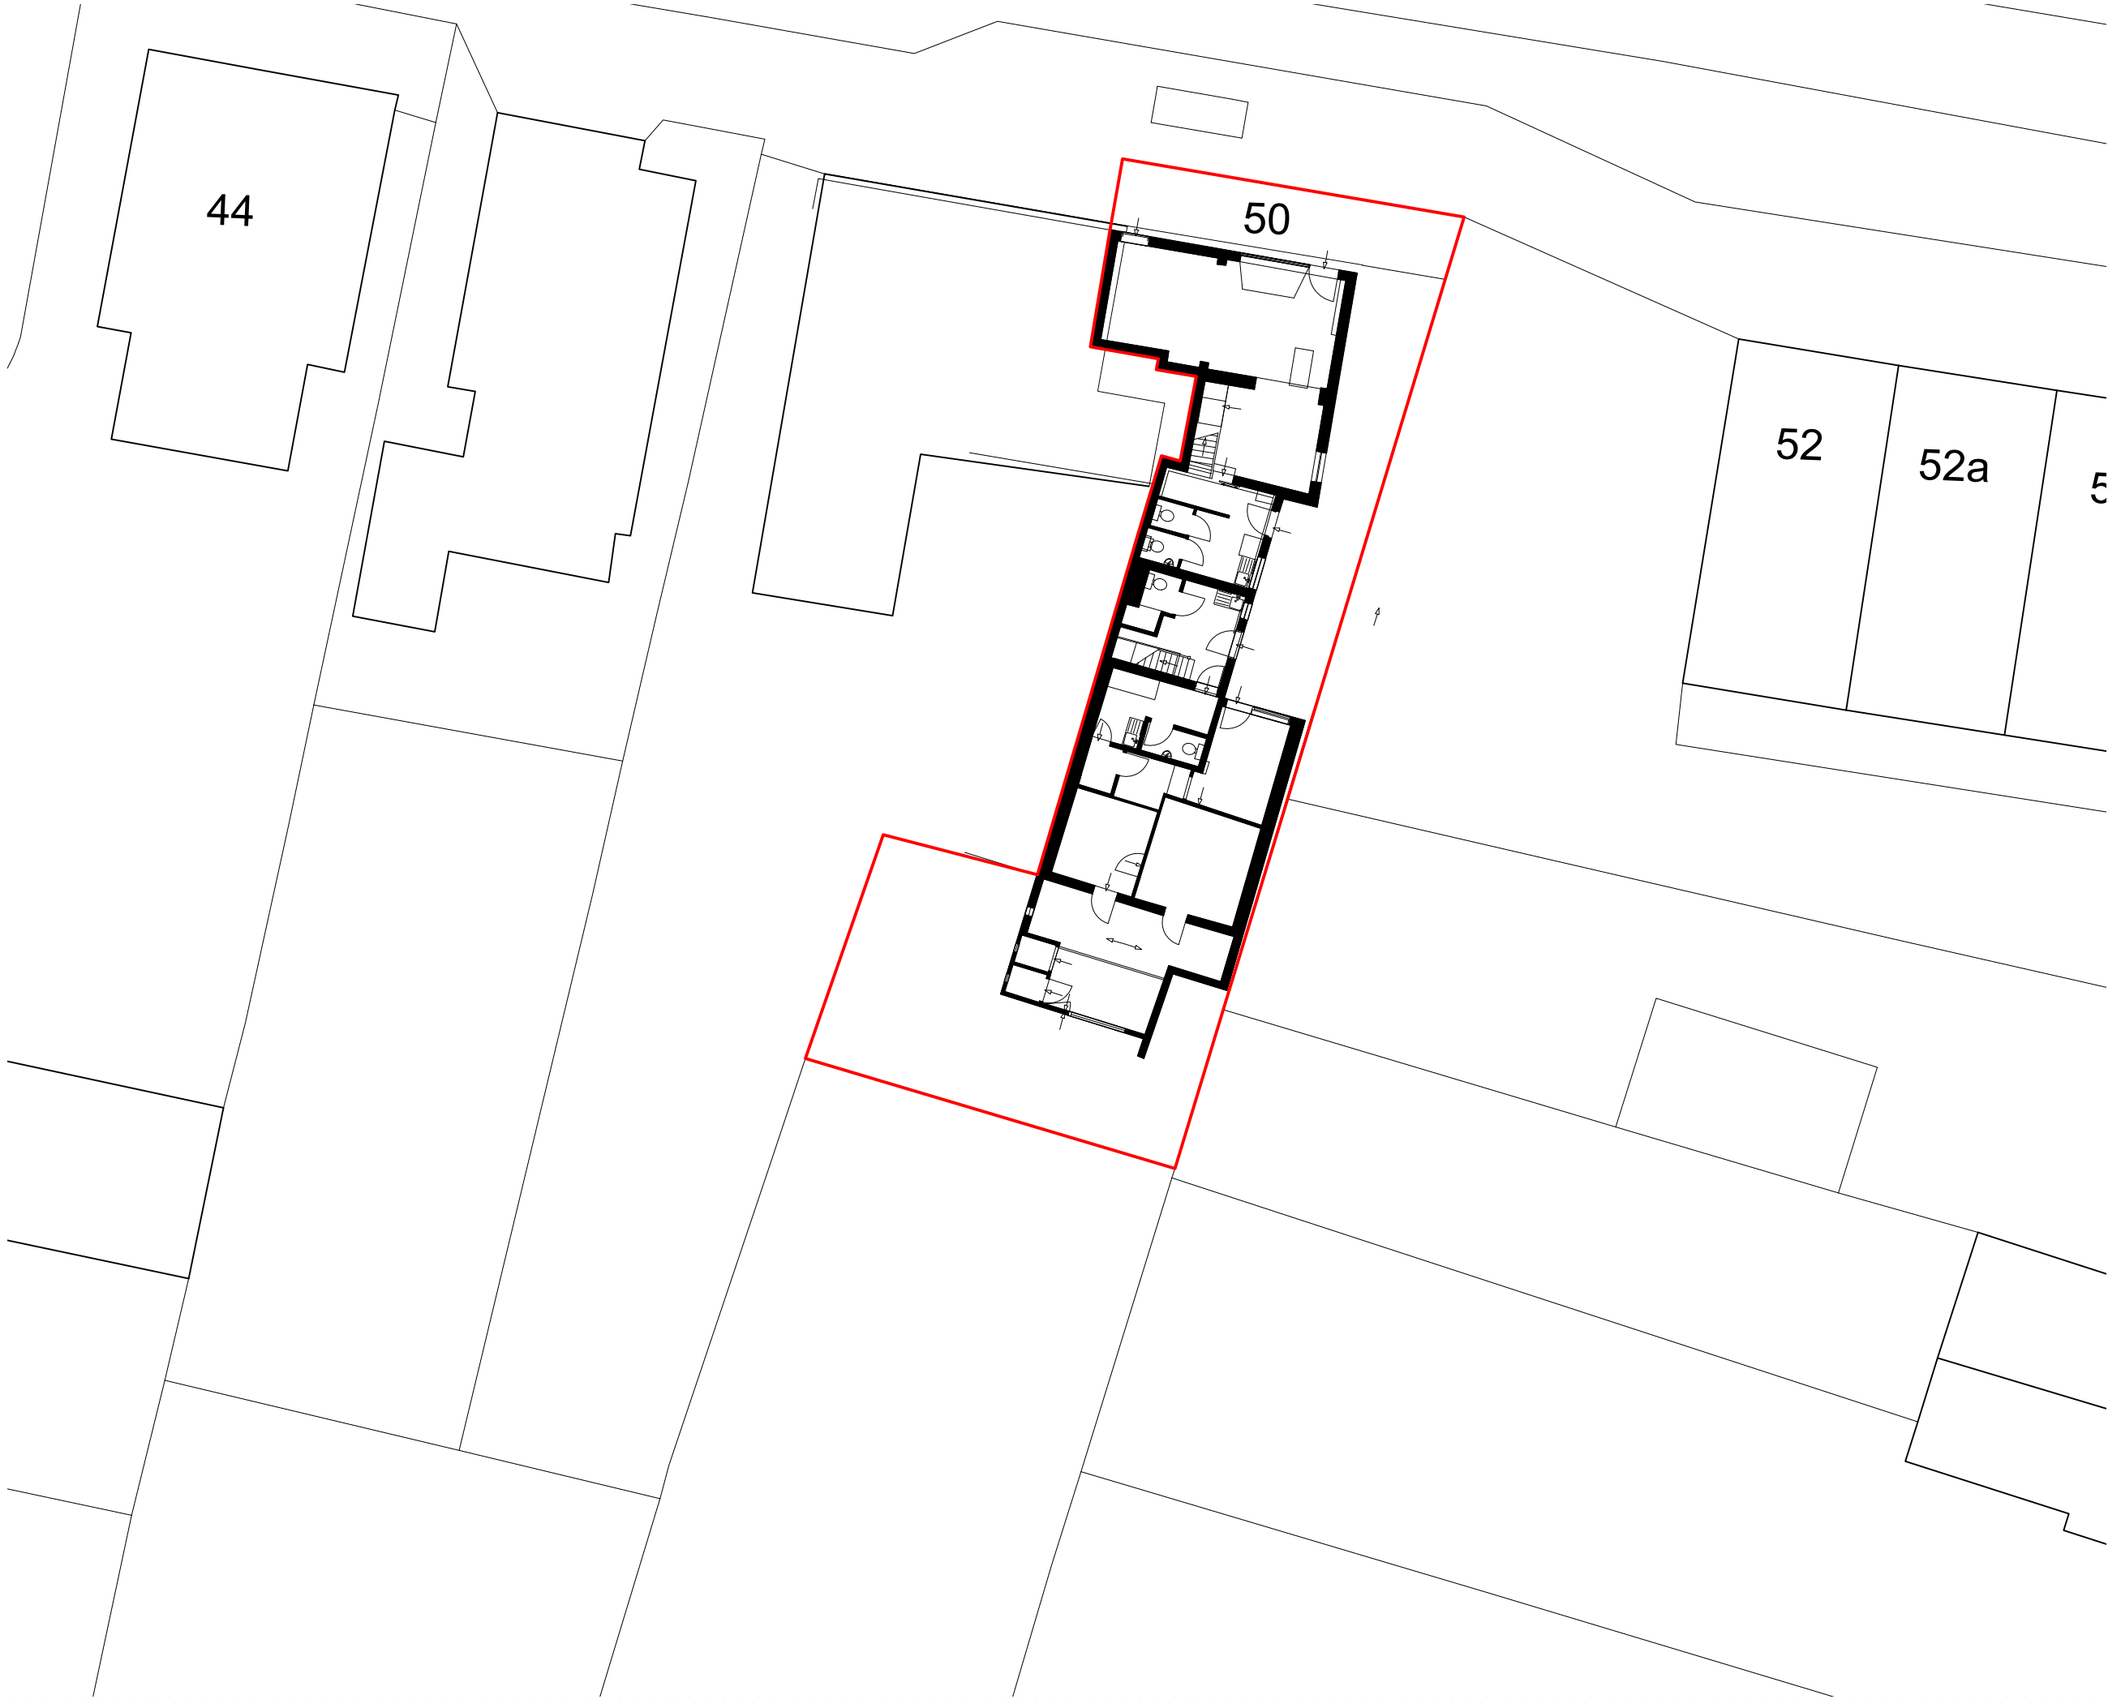


© The content of this drawing is subject to the Copyright, Designs and Patents Act 1988. Reproduction of any part of this drawing is not permitted without written consent from Snug Architects Ltd.

OS (c) Crown Copyright 2016. All rights reserved.
Licence no.100022432
Snug Architects Landmark OS Paper Map Copying
Licence: LAN1000247

Do not scale from this drawing for construction purposes.

All dimensions must be checked by the contractor before commencing work on site.

Unless otherwise noted, boundaries have not been surveyed. The recipient of this drawing should satisfy themselves of their precise location before commencing work on site.

Notes:

.

N

Site Boundary

rev	date	notes	DB/CB

0 2 m 4 m 10 m
1:200

project
50 High Street
West End
SO30 3DR

status
Planning

scale: 1:200@A3
date: Feb 2017

drawing
Existing Site Plan

drawn by XX | checked by XX

job ref: P671
drwg no: 011
rev: P1

02382 029500
info@snugarchitects.co.uk
www.snugarchitects.co.uk
The Studio, 59 Rumbridge Street,Totton,
Southampton, Hampshire, SO40 9DR

snugarchitects