HP 552717

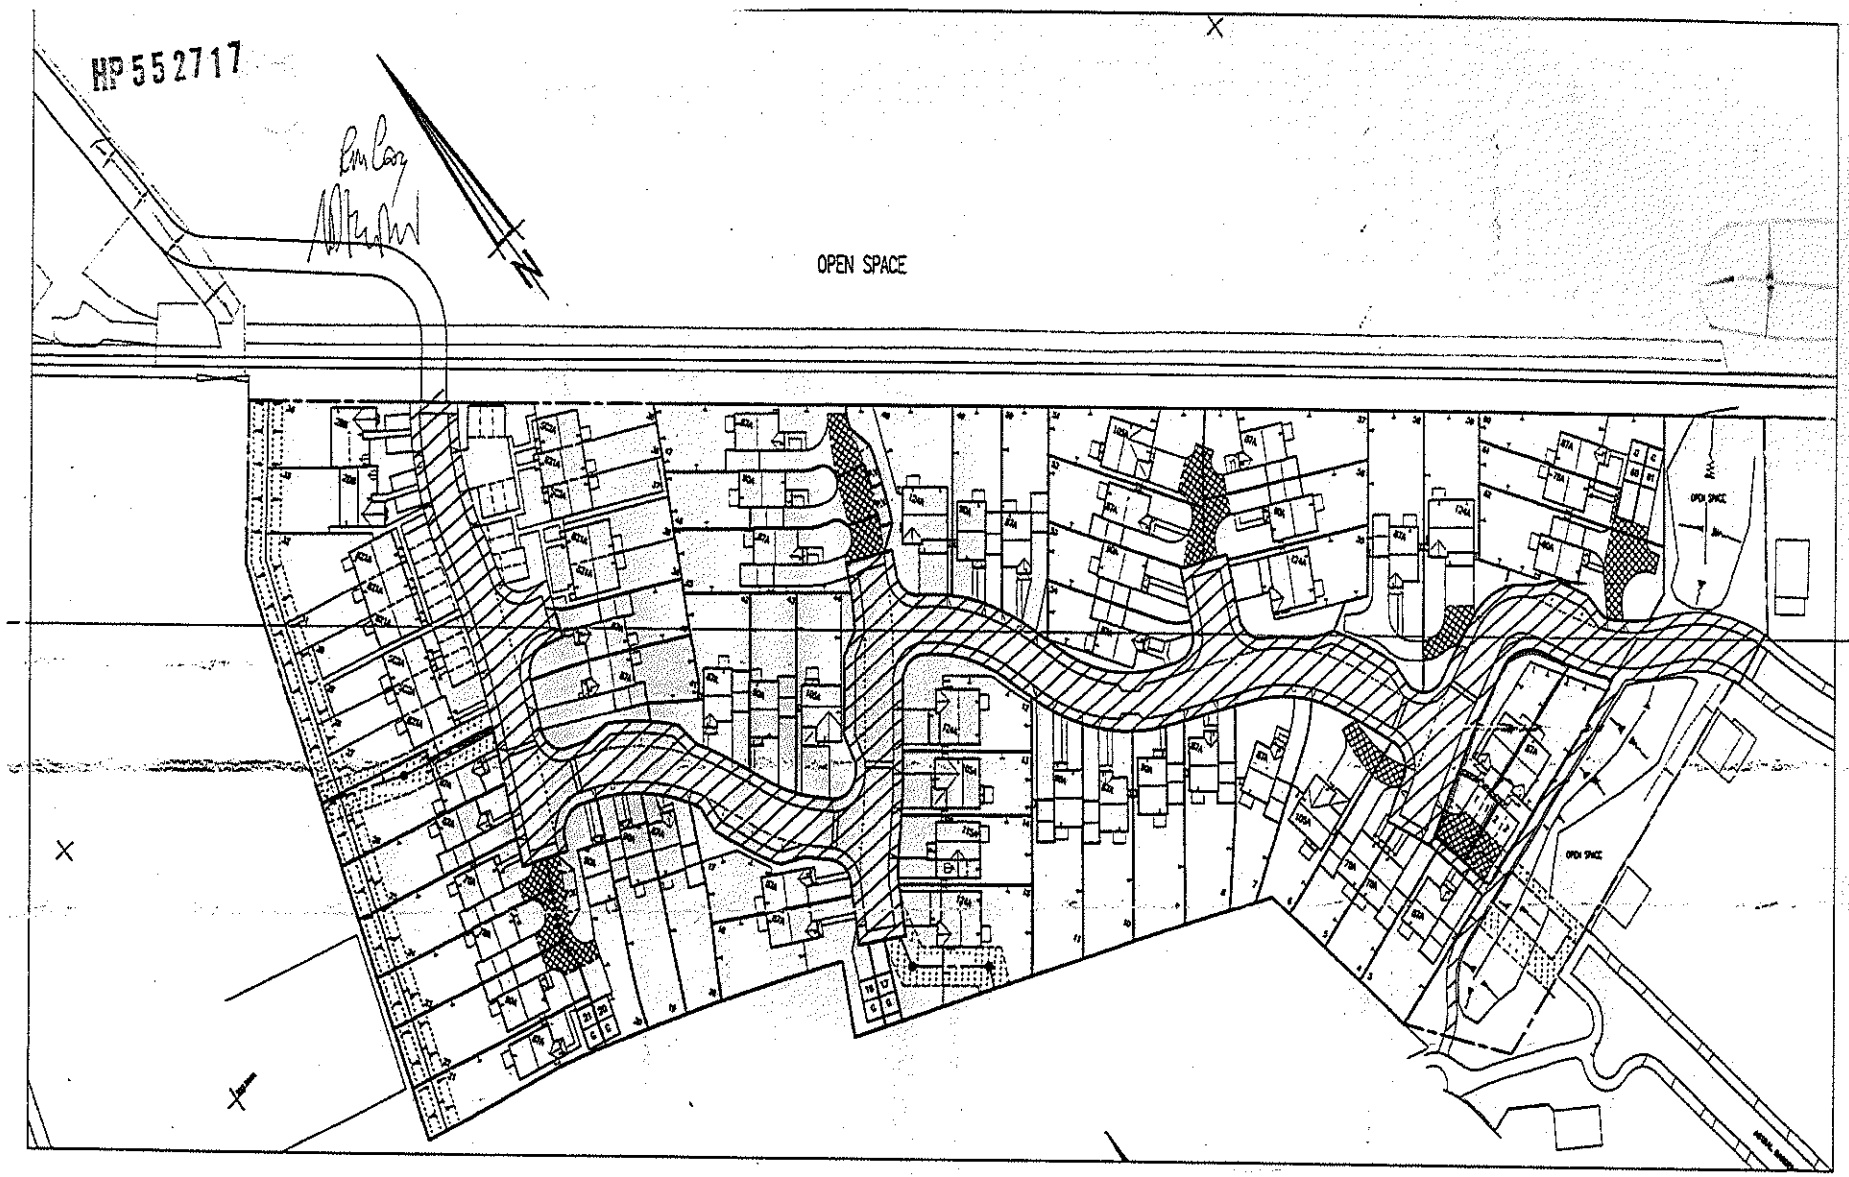

B HATCHING TO EMERGENCY LINK ROAD AMENDED. BOUNDARY LINE AMENDED.
A LEGEND AND NORTH POINT ADDED.
No. Description

TAURUS DE
SERVING THE CONSTRUCTI

Project:
Astral Gardens,
Hamble Lane,
Hamble,
Hampshire.

Client:
PERSIMMON HOMES

Scale:
1:500

Drawing Title:
Transfer Plan.

Drawing No:
962/109

© TAURUS DESIGN LTD 1997

LEGEND

ADOPTABLE AREAS S38

SHARED ACCESSWAYS

SEWER EASEMENT