Latitude Portal

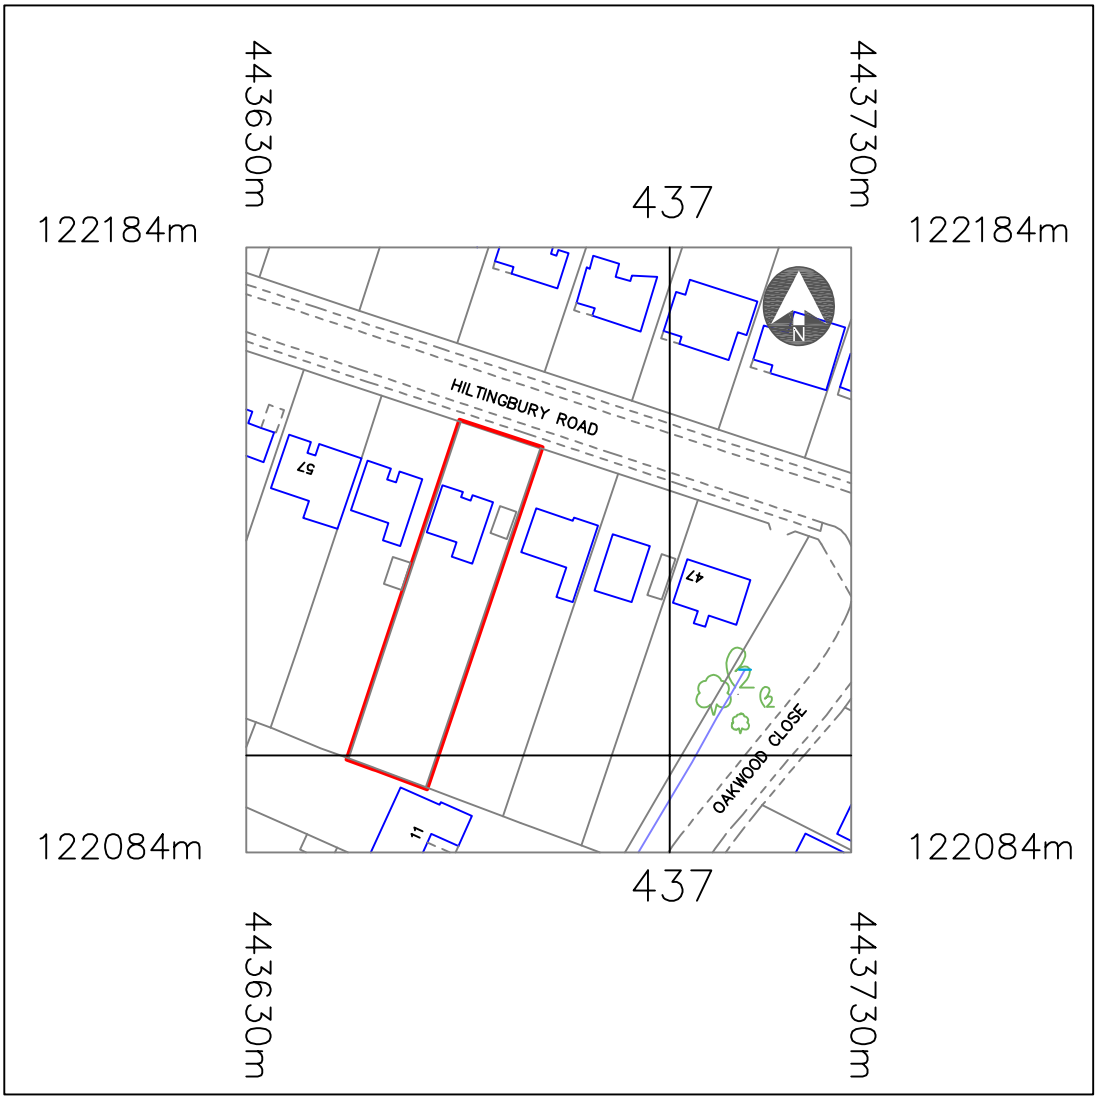

© Crown Copyright 2012
Reproduction in whole or in part is prohibited
without the prior permission of Ordnance Survey.
Licence Number OI481914

LOCATION PLAN 1:1250

unsted design

Unsted Design Ltd,
16 Hazel Close, Chandlers Ford,
Eastleigh, SO53 5RF.
Company Registration Number 8013235

Client: MR AND MRS VINEY
Property Address: 53 HILTINGBURY ROAD
CHANDLERS FORD
EASTLEIGH
SO53 5NU

Drawing Contents: LOCATION PLAN
Purpose: PLANNING APPLICATION
Scale: 1:1250
Date: 8th October 2012 *Drawn by:* MKU

Revision:

Drawing Number	Client	Type	Job No	Sheet size
006	VINEY	LP	45912	A4