THIS DRAWING MAY ONLY BE SCALED FOR THE PURPOSE OF PLANNING PERMISSION

THIS IS A PLANNING DRAWING AND IS NOT SUITABLE FOR CONSTRUCTION PURPOSES

0 1m 2m 4m

1:100 1cm = 1m

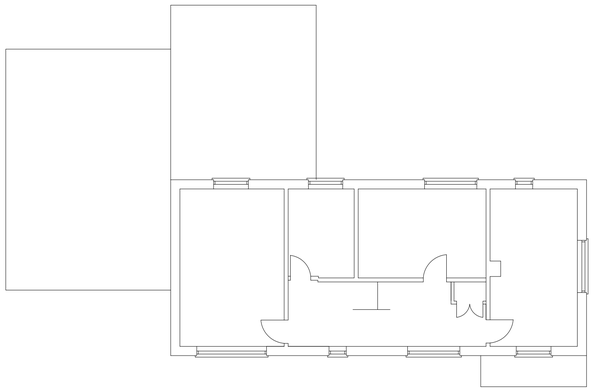

first floor plan 1:100

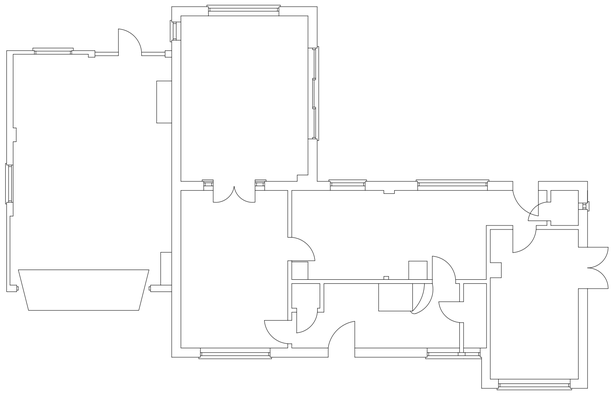

ground floor plan 1:100



side elevation 1:100

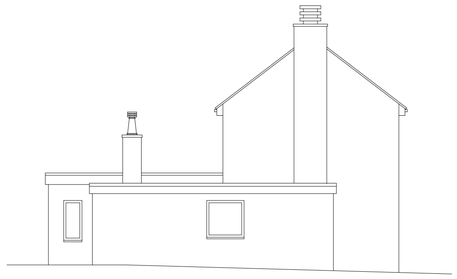

side elevation 1:100



front elevation 1:100

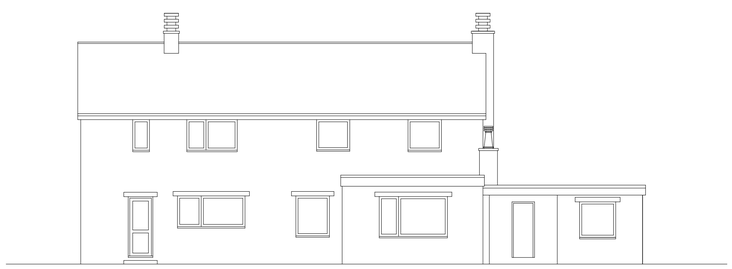

rear elevation 1:100

REVISION	DESCRIPTION	DATE
-	-	-

7 Gordon Road
Chandlers Ford
SO53 5AP

PROJECT

CLIENT An Vermier & Boyd Ghosh

DRAWING EXISTING PLANS & ELEVATIONS

NO. **1532/E/01**

DATE May 2016

SCALE 1:100

DRAWN BY. VL CHECKED BY. LW

bizzy blue design ltd
riba chartered architects

horsefair arch
the horsefair
romsey
SO51 8EZ

t : 01794 524200
e: enquiries@bizzybluedesign.com

© Bizzy Blue Design