



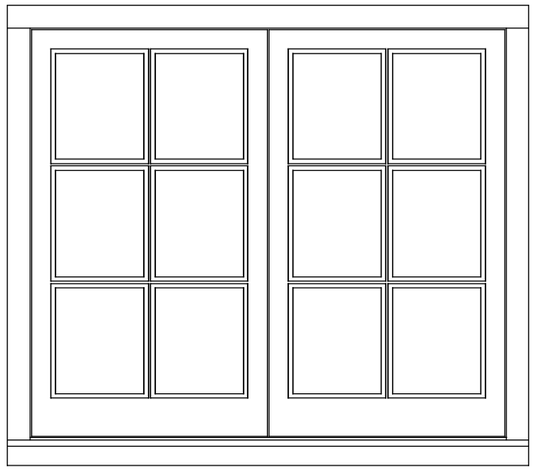


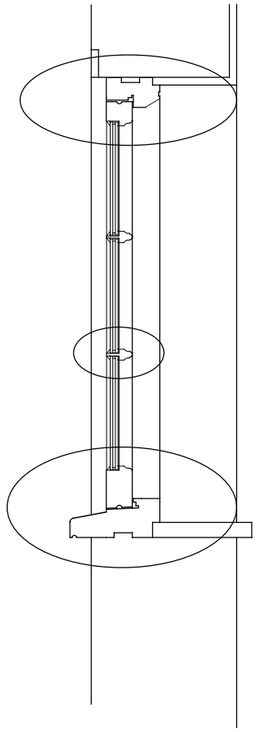



Details for windows W2, W4 and W8

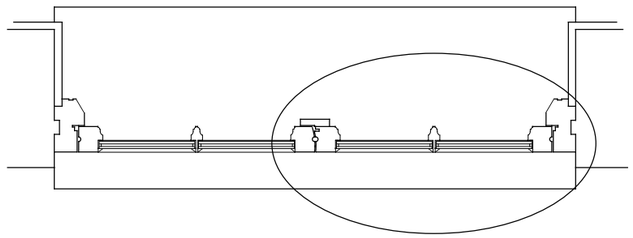

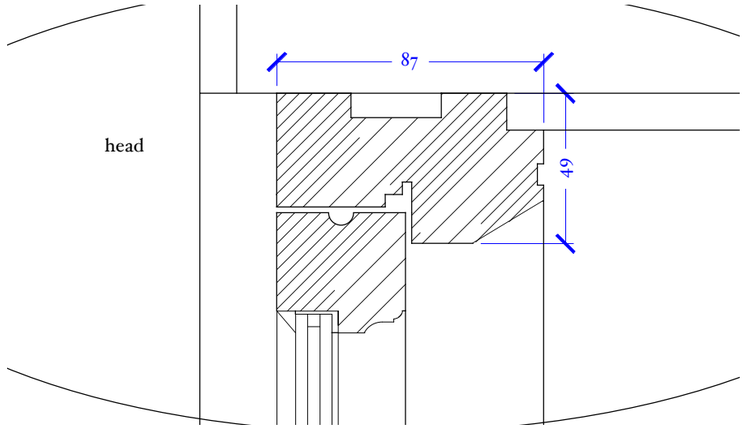

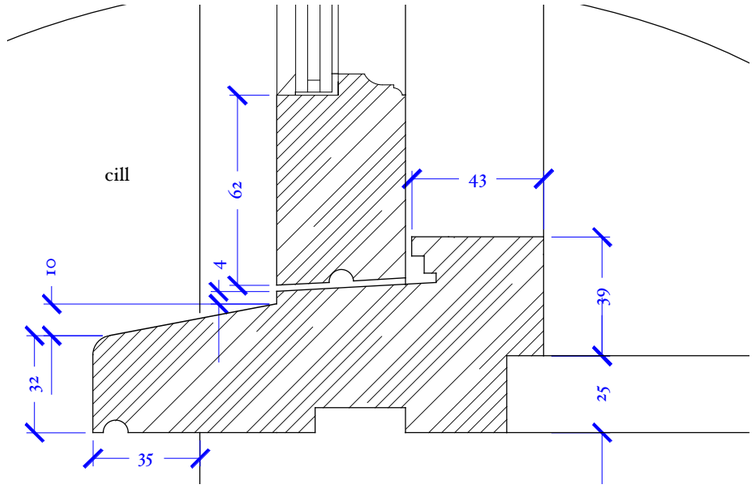

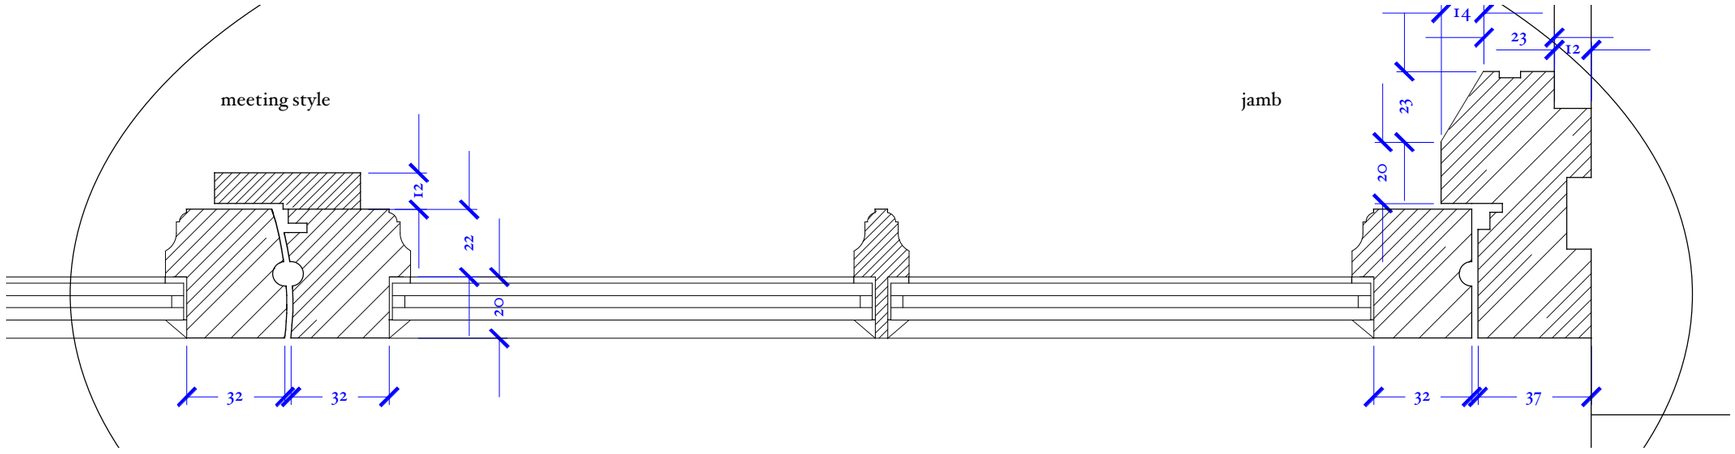

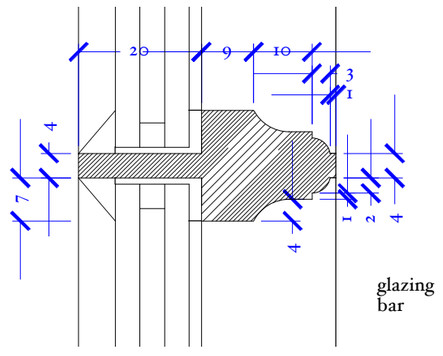

Client : Mrs J. Donnell

Address : Bush Cottage, Botley Road, Fair Oak
Eastleigh SO50 7AN

Scale 1 : 10 and half size at A3

Detail proposals for new windows

Drawing number : W 01

17th September 2013

Julian R A Livingstone *Chartered Architect* RIBA IHBC
BAHons DipArch(Leic) GradDiplConservation(AA)
Dahlia Cottage Vicarage Lane Upper Swanmore Hampshire SO32 2QT
t + f 01489 893399 mobile - 07 720 75 87 64 e - julian . livingstone @ btopenworld . com
w - julianlivingstone.co.uk