14 REGENT ROAD, SO53

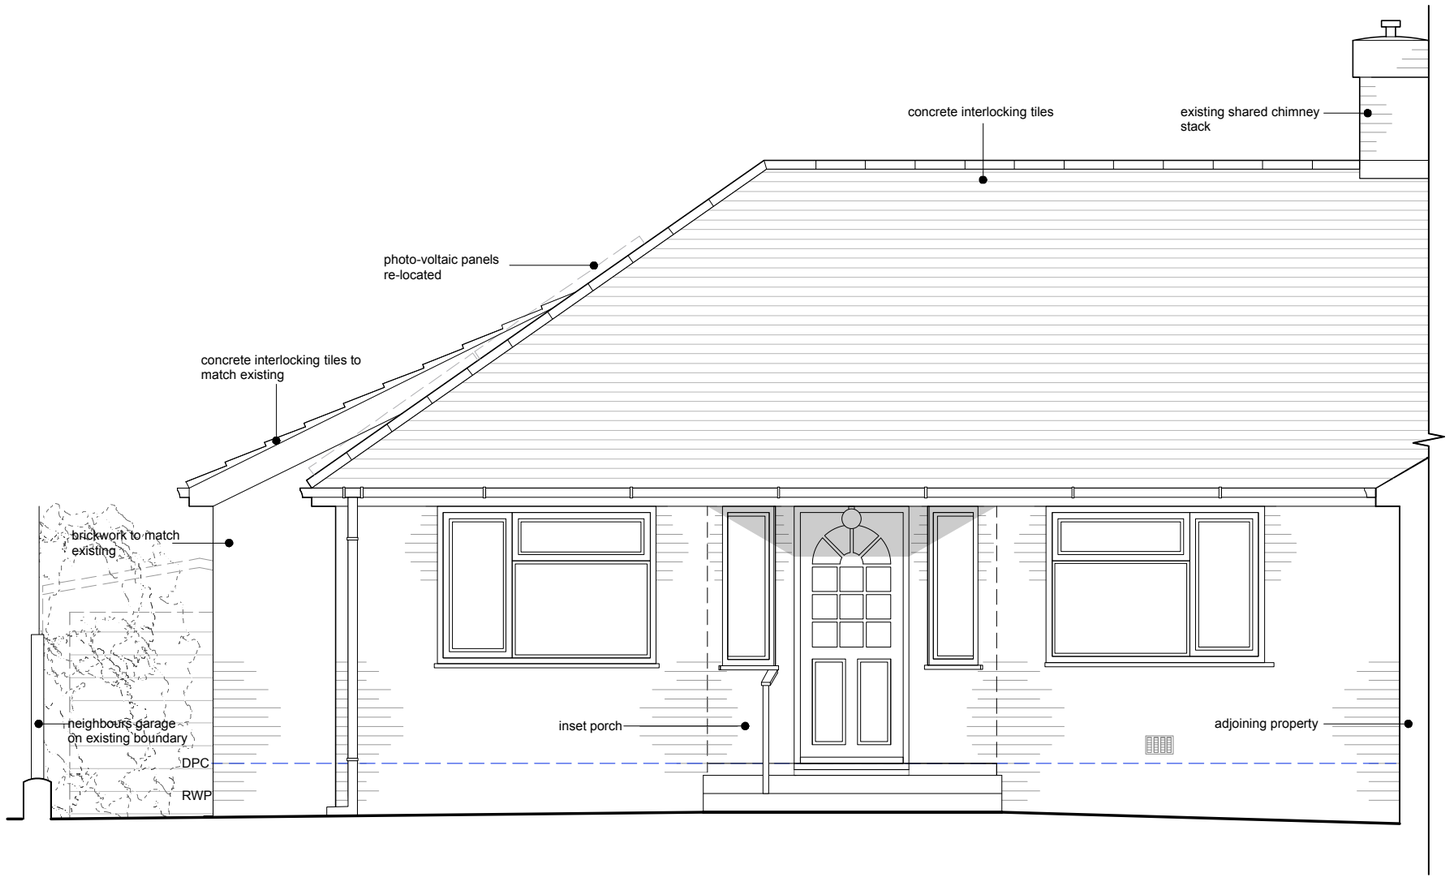

N.B. GARAGE NOT FULLY SURVEYED AND SHOWN INDICATIVELY
N.B. ROOF NOT FULLY SURVEYED AND SHOWN INDICATIVELY

FRONT ELEVATION AS PROPOSED 1:50 @ A3

revision	date	drawn	description

LA HALLY ARCHITECT
38 LEIGH ROAD EASTLEIGH SO50 9DT
07789 300 937 02380 616 698
www.lahally.com design@lahally.com

DRAWING STATUS: ISSUED FOR PLANNING

client: **MS. CATHERINE BOULTING**

job: **14 REGENT ROAD, SO53**

drawing: **FRONT ELEVATION AS PROPOSED**

date	drawn	scale	drawing no	rev.
NOV 2012	AS/LH	1:50 @ A3	294.PL.003	