NOTES

This drawing is the copyright of designaplace, and may not be copied, altered or reproduced in any way whatsoever neither passed to a third party without their written authority.

Dimensions to be checked on site prior to commencing any work. Any discrepancies should be reported to designaplace immediately.

If in doubt ask.

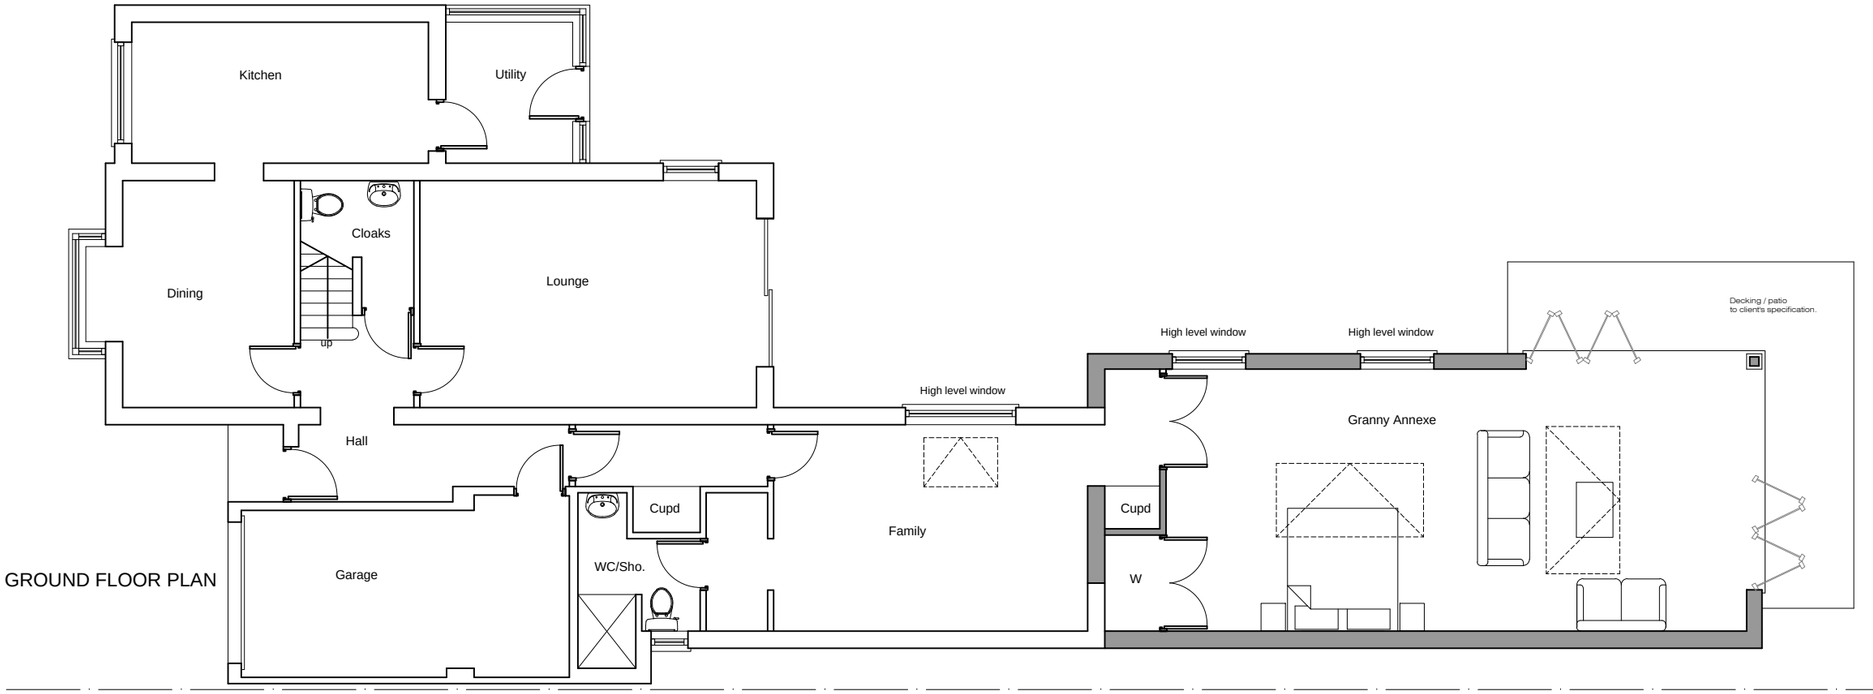

GROUND FLOOR PLAN

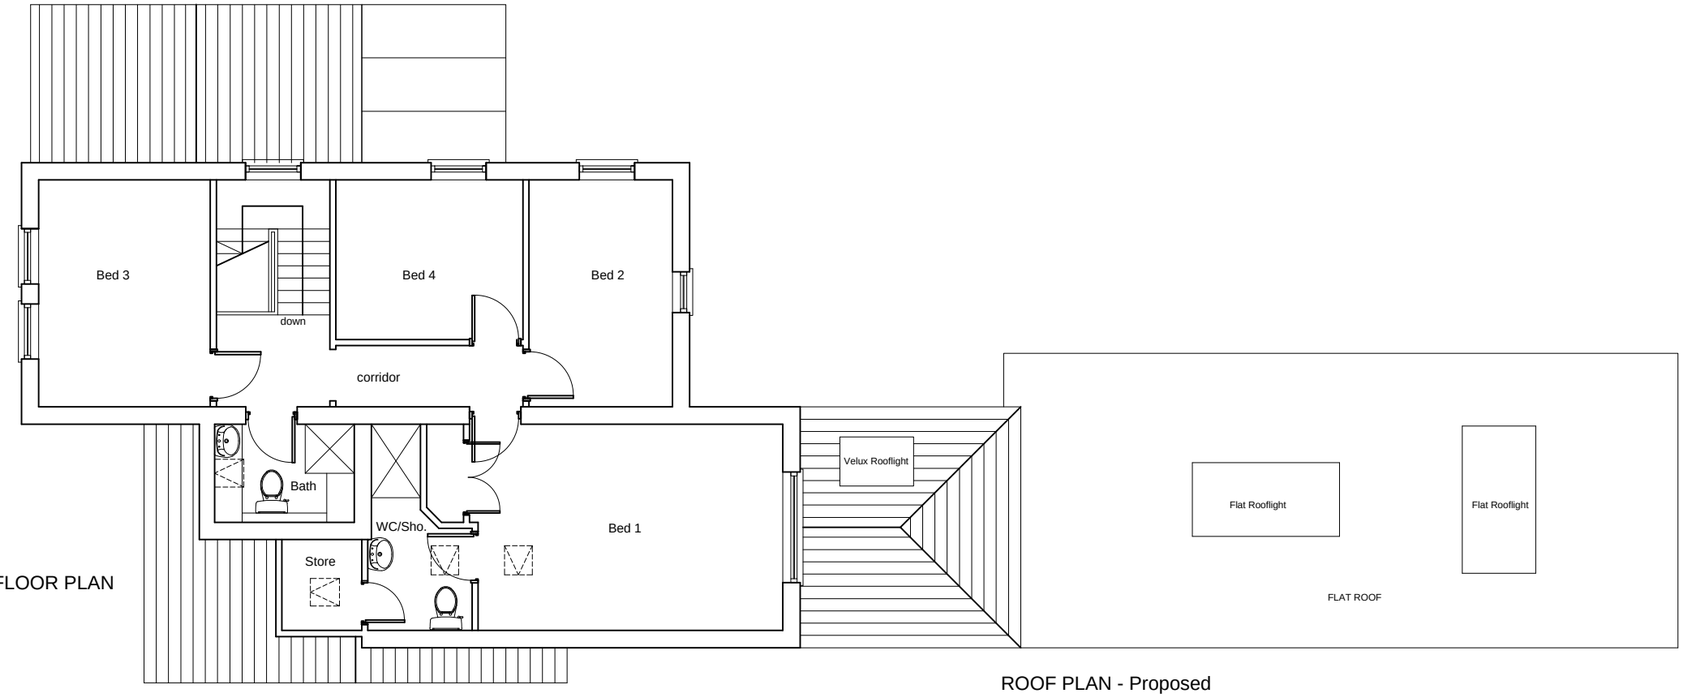

FIRST FLOOR PLAN

ROOF PLAN - Proposed

Revision - A Client Amendment 24-04-15 MA

PROJECT

Proposed Granny Annexe Extension
120 Hursley Road
Chandlers Ford
SO53 1JB

STATUS

Planning Application

CLIENT

Mr S. Pervin

TITLE

Floor Plans - Proposed

DRAWING NO.

1504-PL03

REVISION

A

SCALES

1/100

DATE

April 15

DRAWN

MA

designAplace
Architectural Design + Planning
tel: 02380 436096
email: info@designaplace.com
website:www.designaplace.com