Latitude Portal

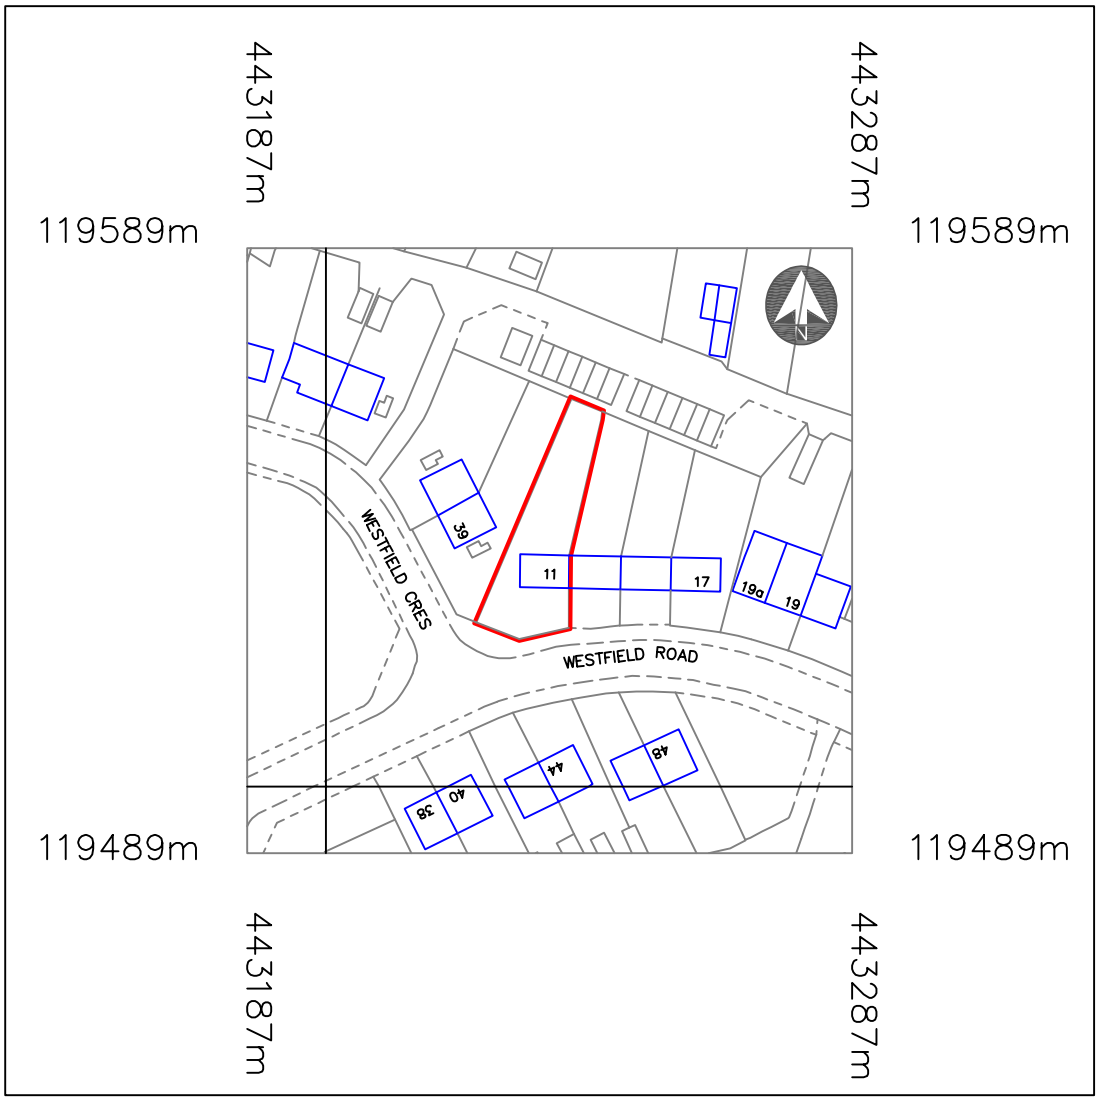

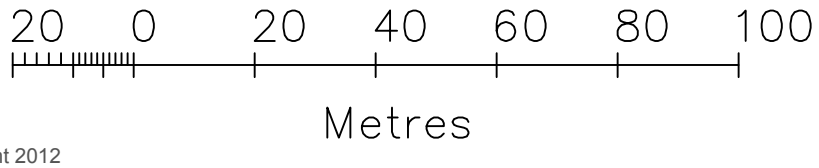

© Crown Copyright 2012
Reproduction in whole or in part is prohibited
without the prior permission of Ordnance Survey.
Licence Number OI482684

LOCATION PLAN 1:1250

unsted design

Unsted Design Ltd,
16 Hazel Close, Chandlers Ford,
Eastleigh, SO53 5RF.
Company Registration Number 8013235

Client: MR TONY TREWEEK
Property Address: 11 WESTFIELD ROAD
CHANDLERS FORD
EASTLEIGH
SO53 3GX

Drawing Contents: LOCATION PLAN
Purpose: PLANNING APPLICATION
Scale: 1:1250
Date: 9th october 2012 *Drawn by:* MKU

Revision:

Drawing Number	Client	Type	Job No	Sheet size
003	TREWEEK	LP	46112	A4